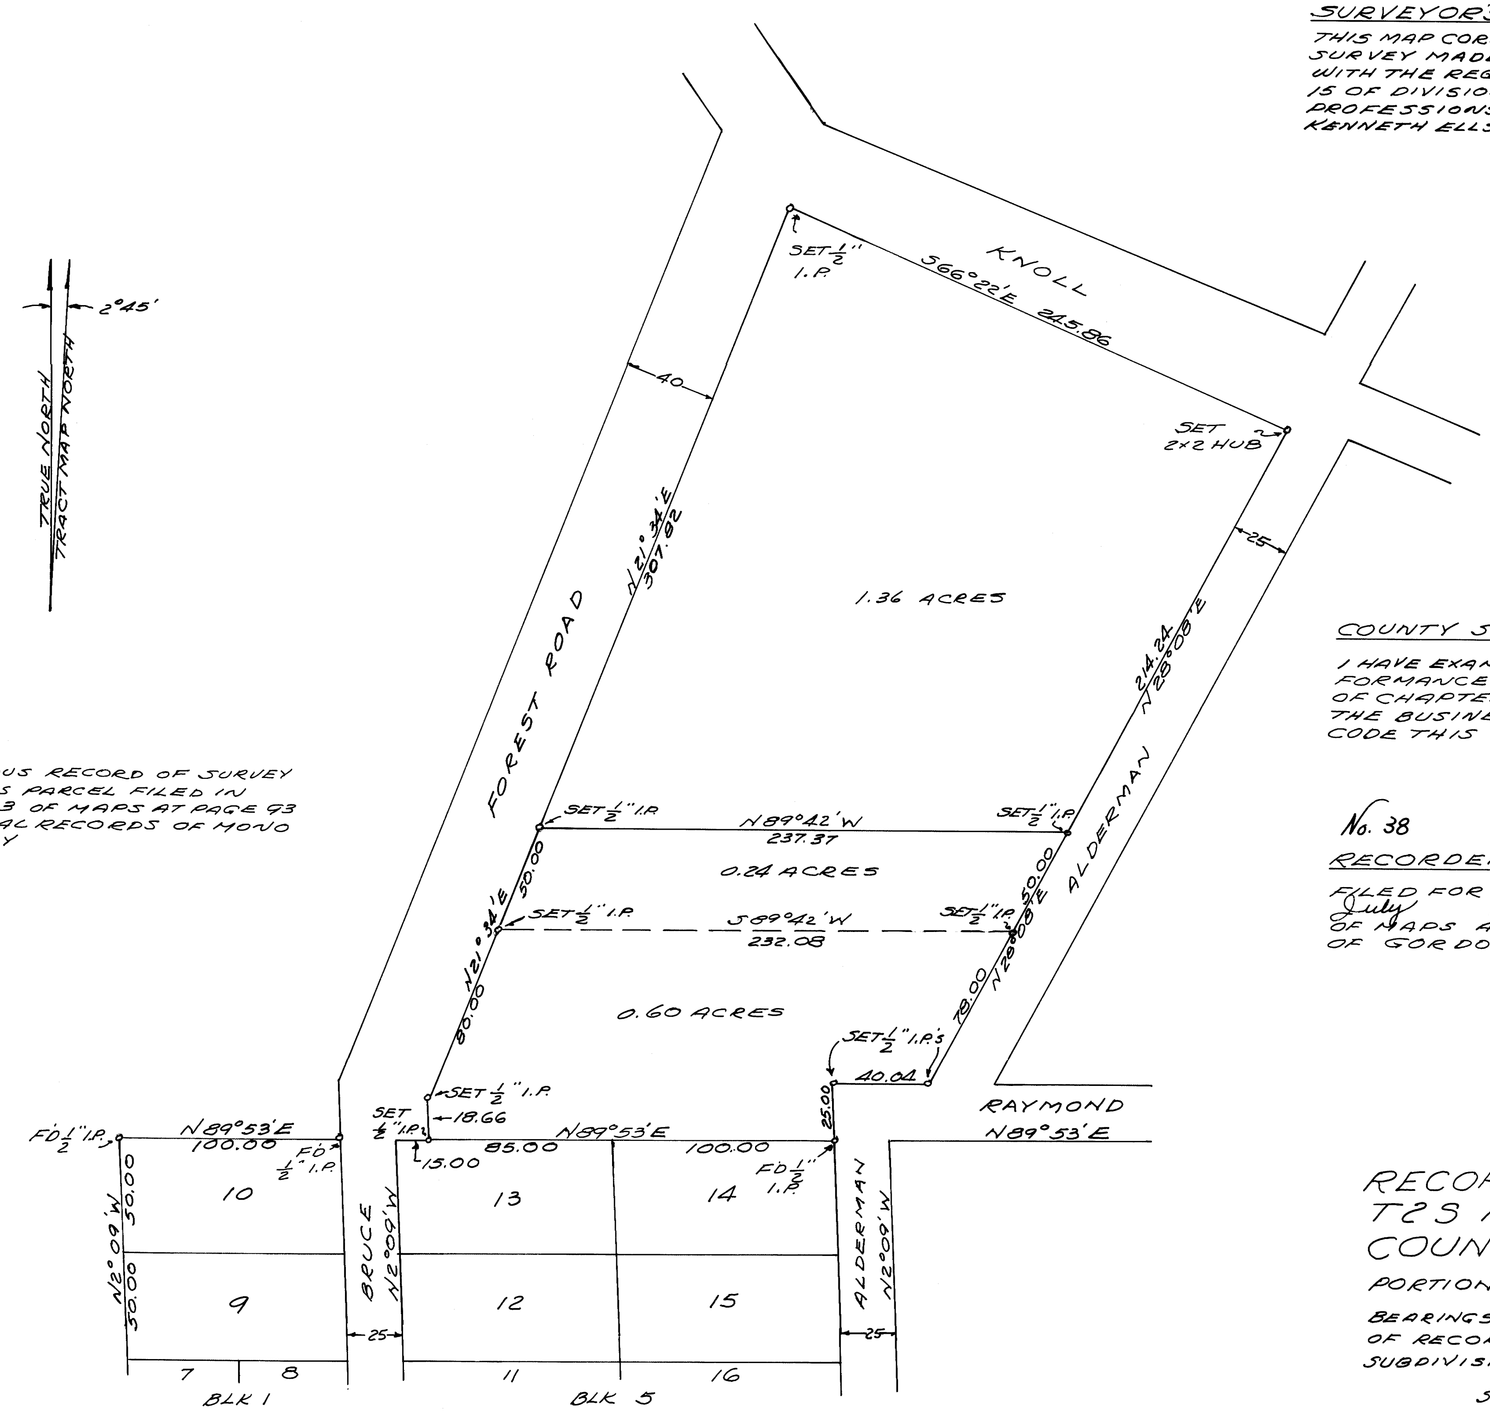

NOTE: PREVIOUS RECORD OF SURVEY OF THIS PARCEL FILED IN BOOK 3 OF MAPS AT PAGE 93 OFFICIAL RECORDS OF MONO COUNTY

SURVEYOR'S CERTIFICATE

THIS MAP CORRECTLY REPRESENTS A SURVEY MADE BY ME IN CONFORMANCE WITH THE REQUIREMENTS OF CHAPTER 15 OF DIVISION 3 OF THE BUSINESS AND PROFESSIONS CODE AT THE REQUEST OF KENNETH ELLSWORTH IN JUNE 1964

Gordon C. Holmes
RCE 10.467

COUNTY SURVEYOR'S CERTIFICATE

I HAVE EXAMINED THIS MAP FOR CONFORMANCE WITH THE REQUIREMENTS OF CHAPTER 15 OF DIVISION 3 OF THE BUSINESS AND PROFESSIONS CODE THIS DAY OF ,1964

COUNTY SURVEYOR

No. 38

RECORDER'S CERTIFICATE

FILED FOR RECORD THIS 7th DAY OF July ,1964 AT 9:15PM IN BOOK 4 OF MAPS AT PAGE 22 AT THE REQUEST OF GORDON C. HOLMES

Geo C. Dehy Jr
COUNTY RECORDER

RECORD OF SURVEY
T2S R26E MDB&M
COUNTY OF MONO

PORTION OF NE 1/4 NW 1/4 SEC 14

BEARINGS ARE BASED ON BEARINGS OF RECORD IN SILVER LAKE PINES SUBDIVISION TRACT 1

SCALE 1" = 40'