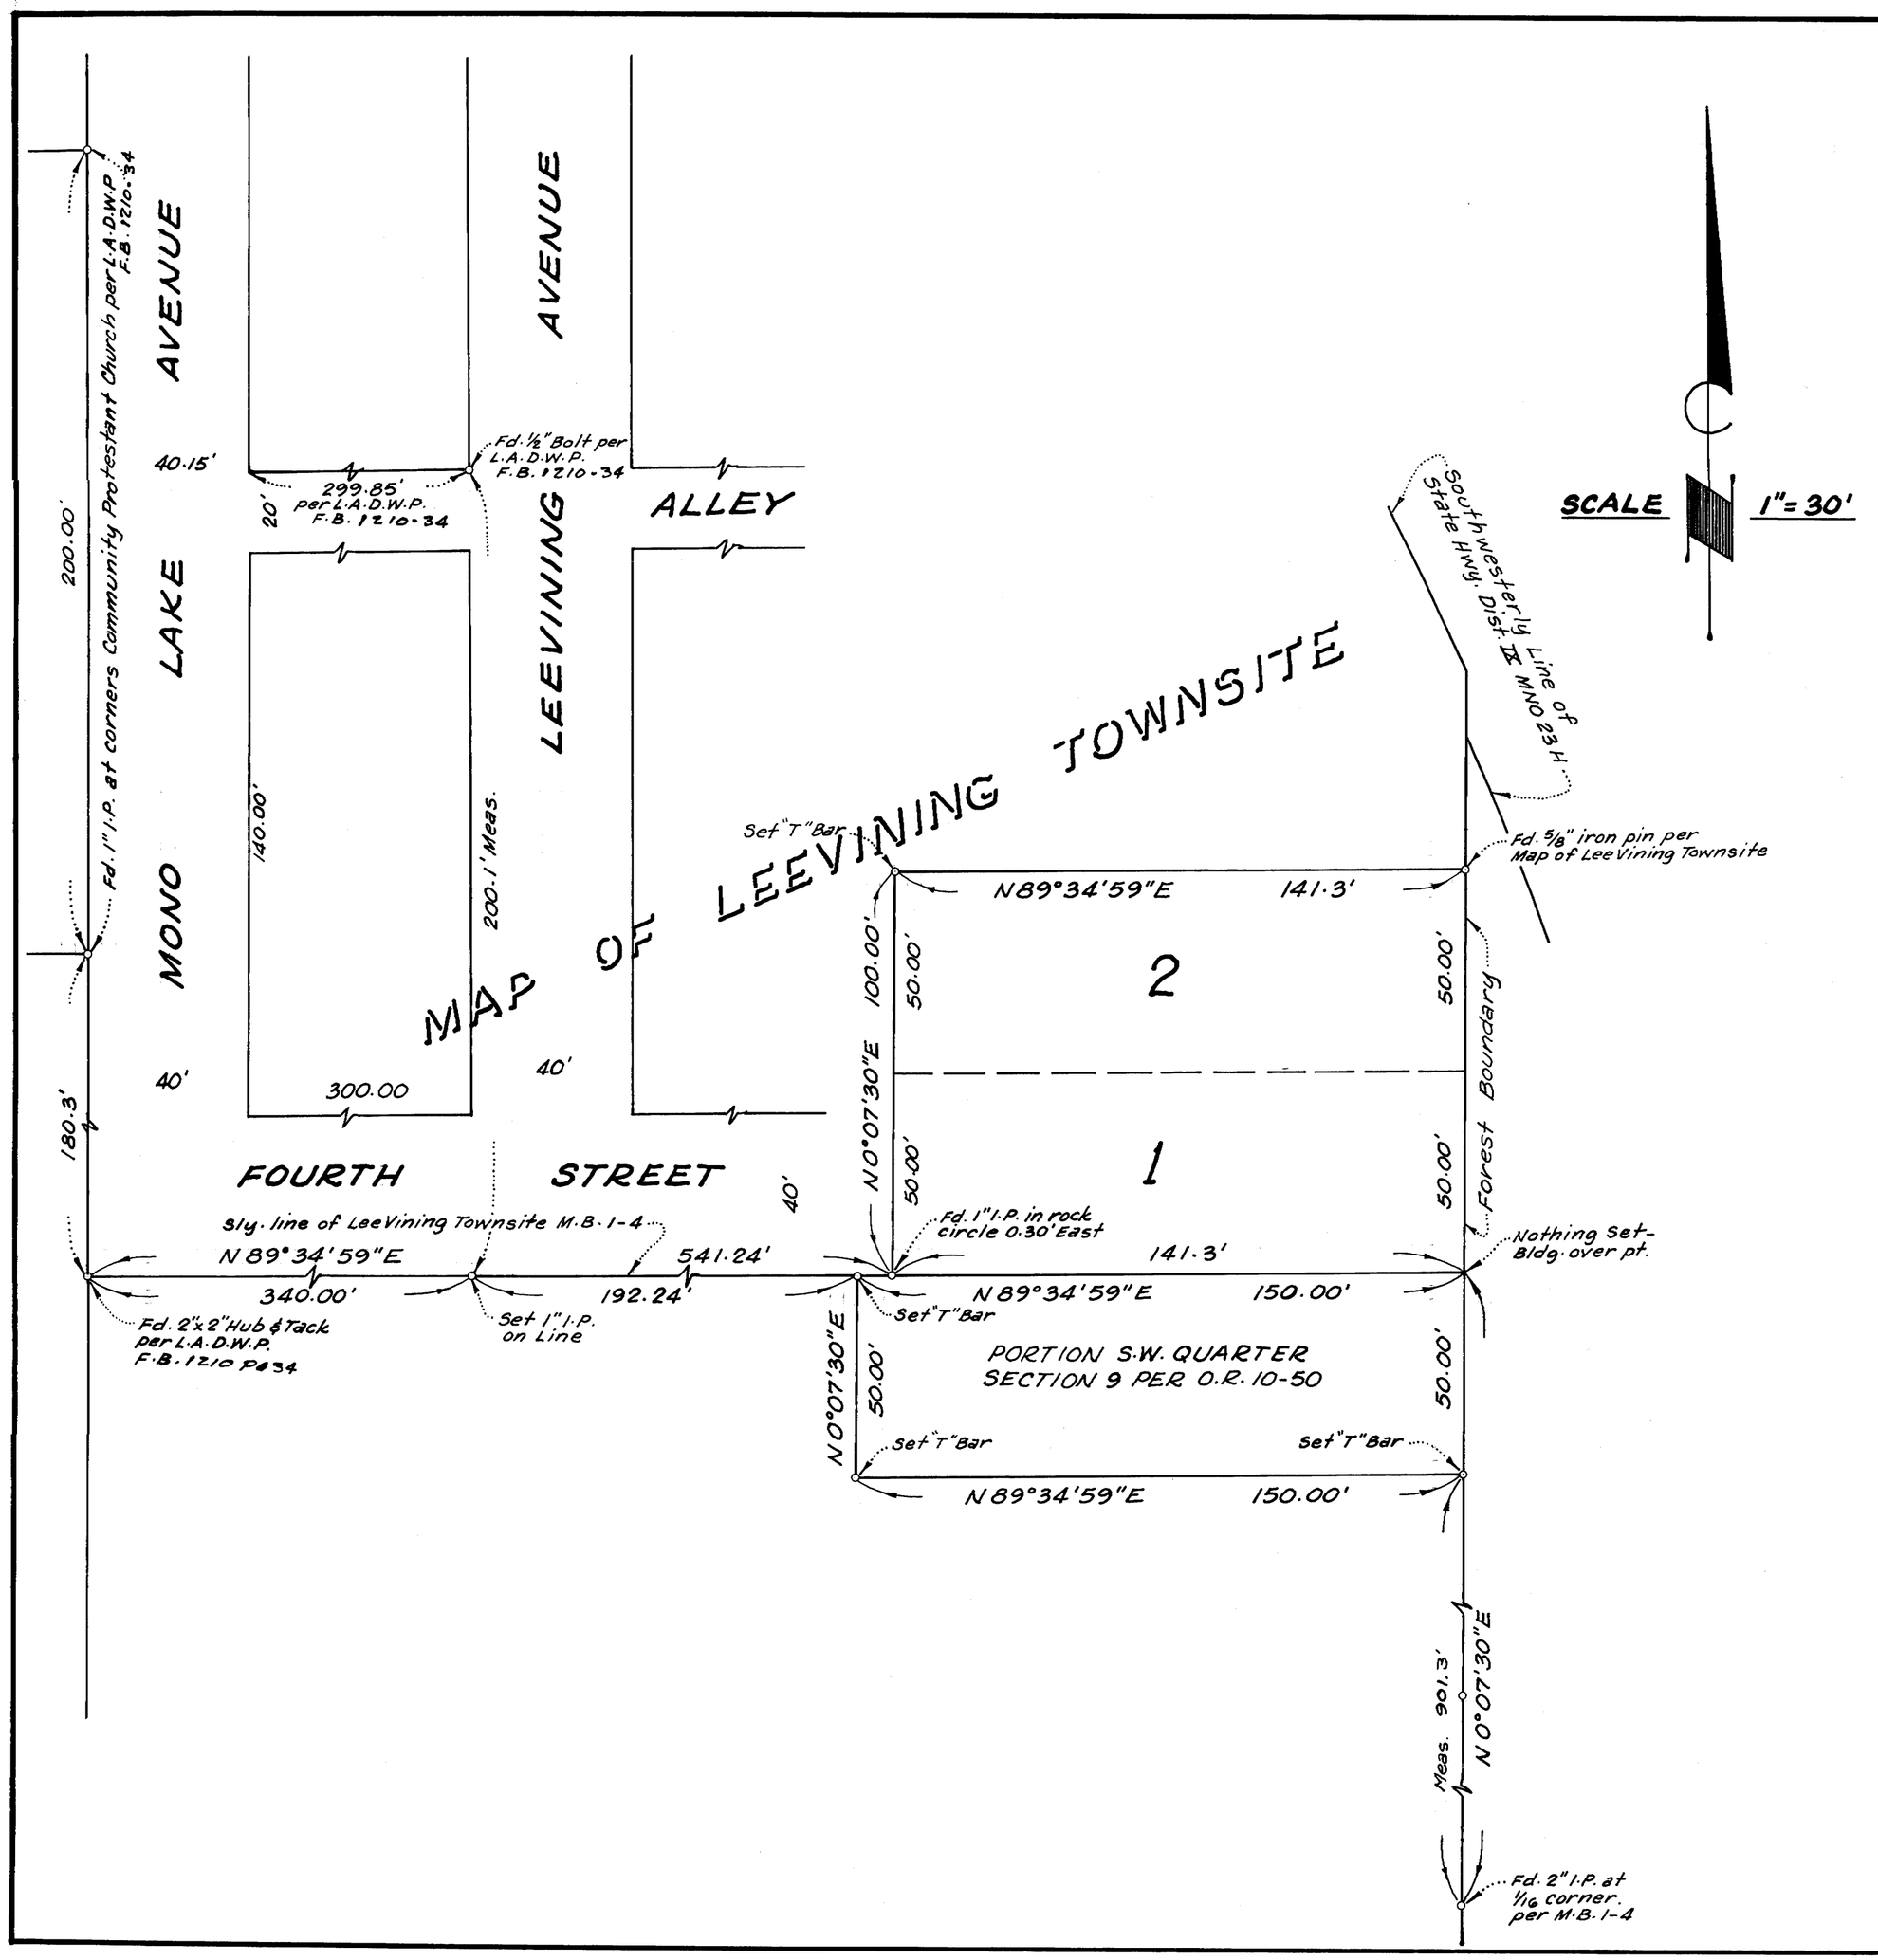

BASIS OF BEARINGS

The bearing N89°34'59"E, as shown on the Southerly line of the Map of Leevining Townsite, as referred to in Book 1 Page 4 of Official Records of the County of Mono, is the basis of bearings for this survey.

SURVEYOR'S CERTIFICATE

This map correctly represents a survey made by me or under my direction in conformance with the requirements of Chapter 15 of Division 3 of the Business and Professions Code at the request of Norman H. Cunningham in July of 1964.

Robert L. Wright L.S. 3205

ROBERT L. WRIGHT L.S. 3205

COUNTY ENGINEER'S CERTIFICATE

This map has been examined for conformance with the requirements of Chapter 15 of Division 3 of the Business and Professions Code this day of July 1964.

Fred P. Carmen

COUNTY ENGINEER

No. 110

RECORDER'S CERTIFICATE

Filed for record this 16th day of July 1964, at 9:50 A.M. in Book 4 of Maps at Page 24, at the request of Norman H. Cunningham.

COUNTY RECORDER

RECORD OF SURVEY

OF

LOTS 1 and 2 of BLOCK "C" of the MAP OF LEEVINING TOWNSITE

M.B. 1-4

AND OF

THAT PORTION OF THE SOUTHWEST QUARTER OF THE SOUTHWEST QUARTER OF SECTION 9, TOWNSHIP 1 NORTH, RANGE 26 EAST, M.D.B.M. AS RECORDED IN VOLUME 10 PAGE 50 - OFFICIAL RECORDS