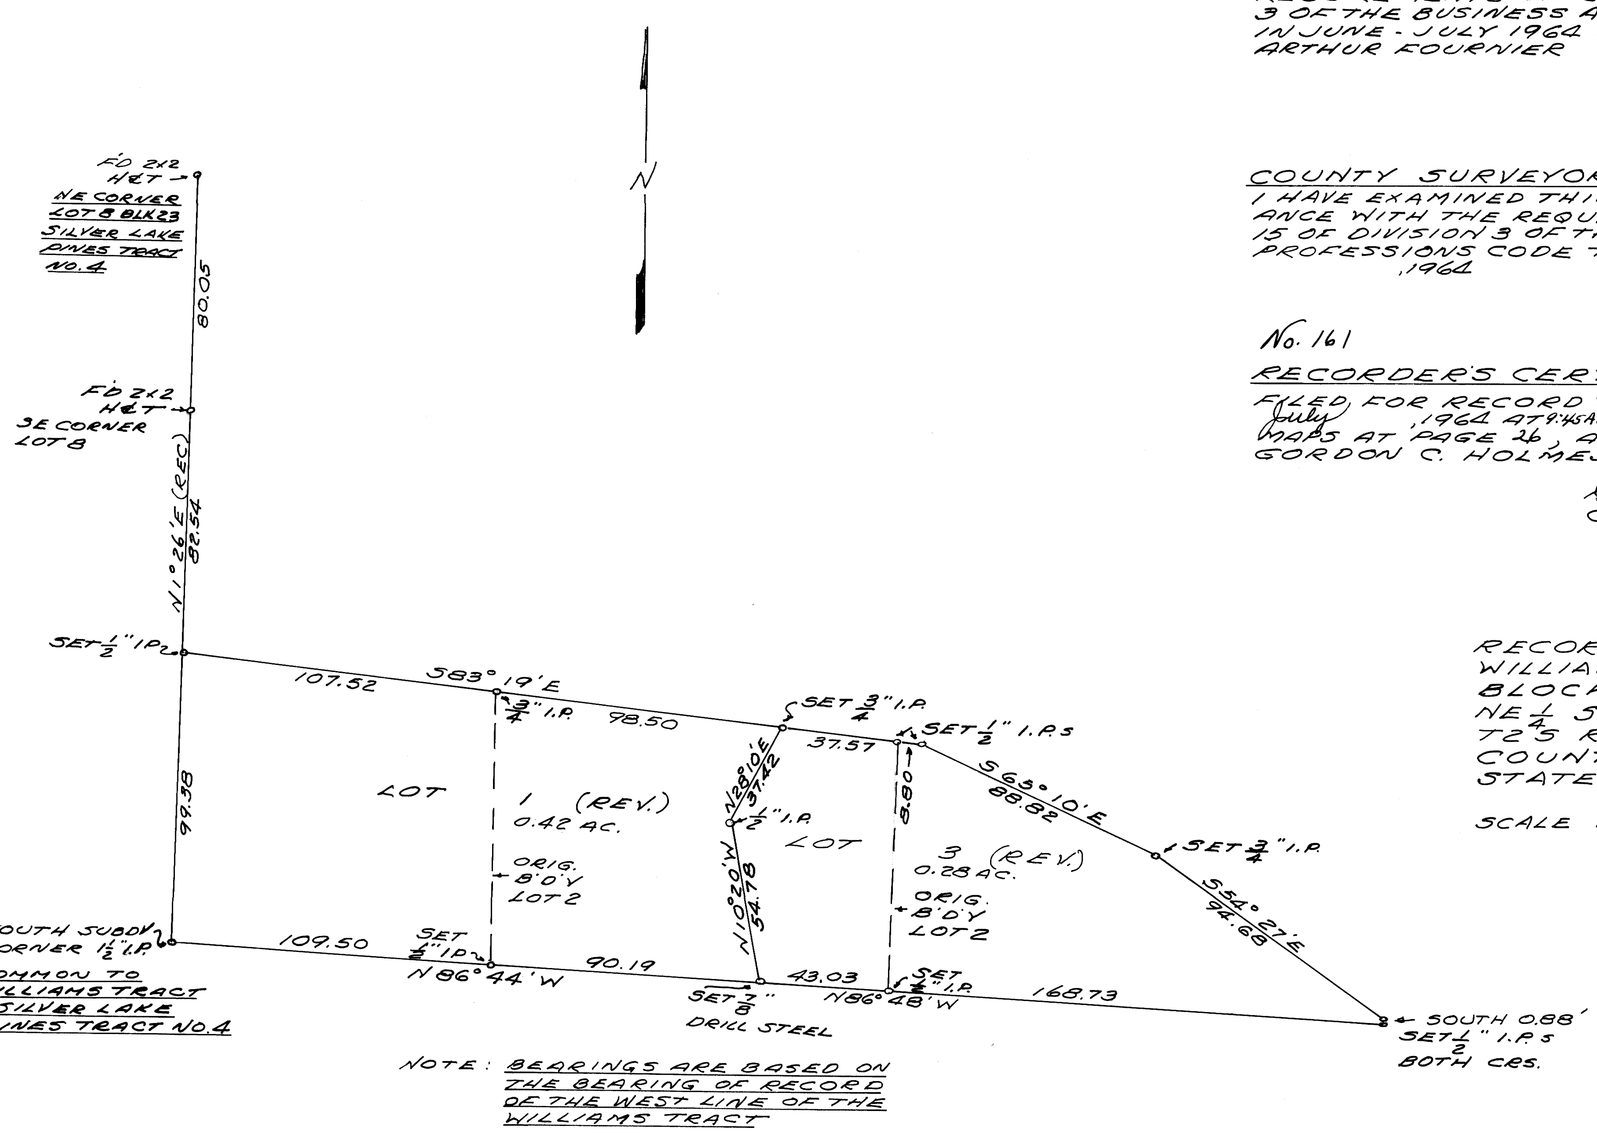

NOTE: BEARINGS ARE BASED ON THE BEARING OF RECORD OF THE WEST LINE OF THE WILLIAMS TRACT

SURVEYOR'S CERTIFICATE

THIS MAP CORRECTLY REPRESENTS A SURVEY MADE BY ME IN CONFORMANCE WITH THE REQUIREMENTS OF CHAPTER 15 OF DIVISION 3 OF THE BUSINESS AND PROFESSIONS CODE IN JUNE - JULY 1964 AT THE REQUEST OF ARTHUR FOURNIER

Gordon C. Holmes
RCE 10,467

COUNTY SURVEYOR'S CERTIFICATE

I HAVE EXAMINED THIS MAP FOR CONFORMANCE WITH THE REQUIREMENTS OF CHAPTER 15 OF DIVISION 3 OF THE BUSINESS AND PROFESSIONS CODE THIS DAY OF ,1964

No. 161 COUNTY SURVEYOR

RECORDER'S CERTIFICATE

FILED FOR RECORD THIS 24th DAY OF July ,1964 AT 9:45 AM, IN BOOK 4 OF MAPS AT PAGE 26, AT THE REQUEST OF GORDON C. HOLMES

COUNTY RECORDER

RECORD OF SURVEY
WILLIAMS TRACT NO 1
BLOCK NO. 1
NE 1/4 SECTION 21
T2S R26E MDB & M
COUNTY OF MONO
STATE OF CALIFORNIA

SCALE 1" = 30'