The bearing of the Section Line between the NW 1/4 of Sec. 16 and the NE 1/4 of Section 17, N0°27'W, as shown on the records of Mono County, is the basis of bearings for this survey.

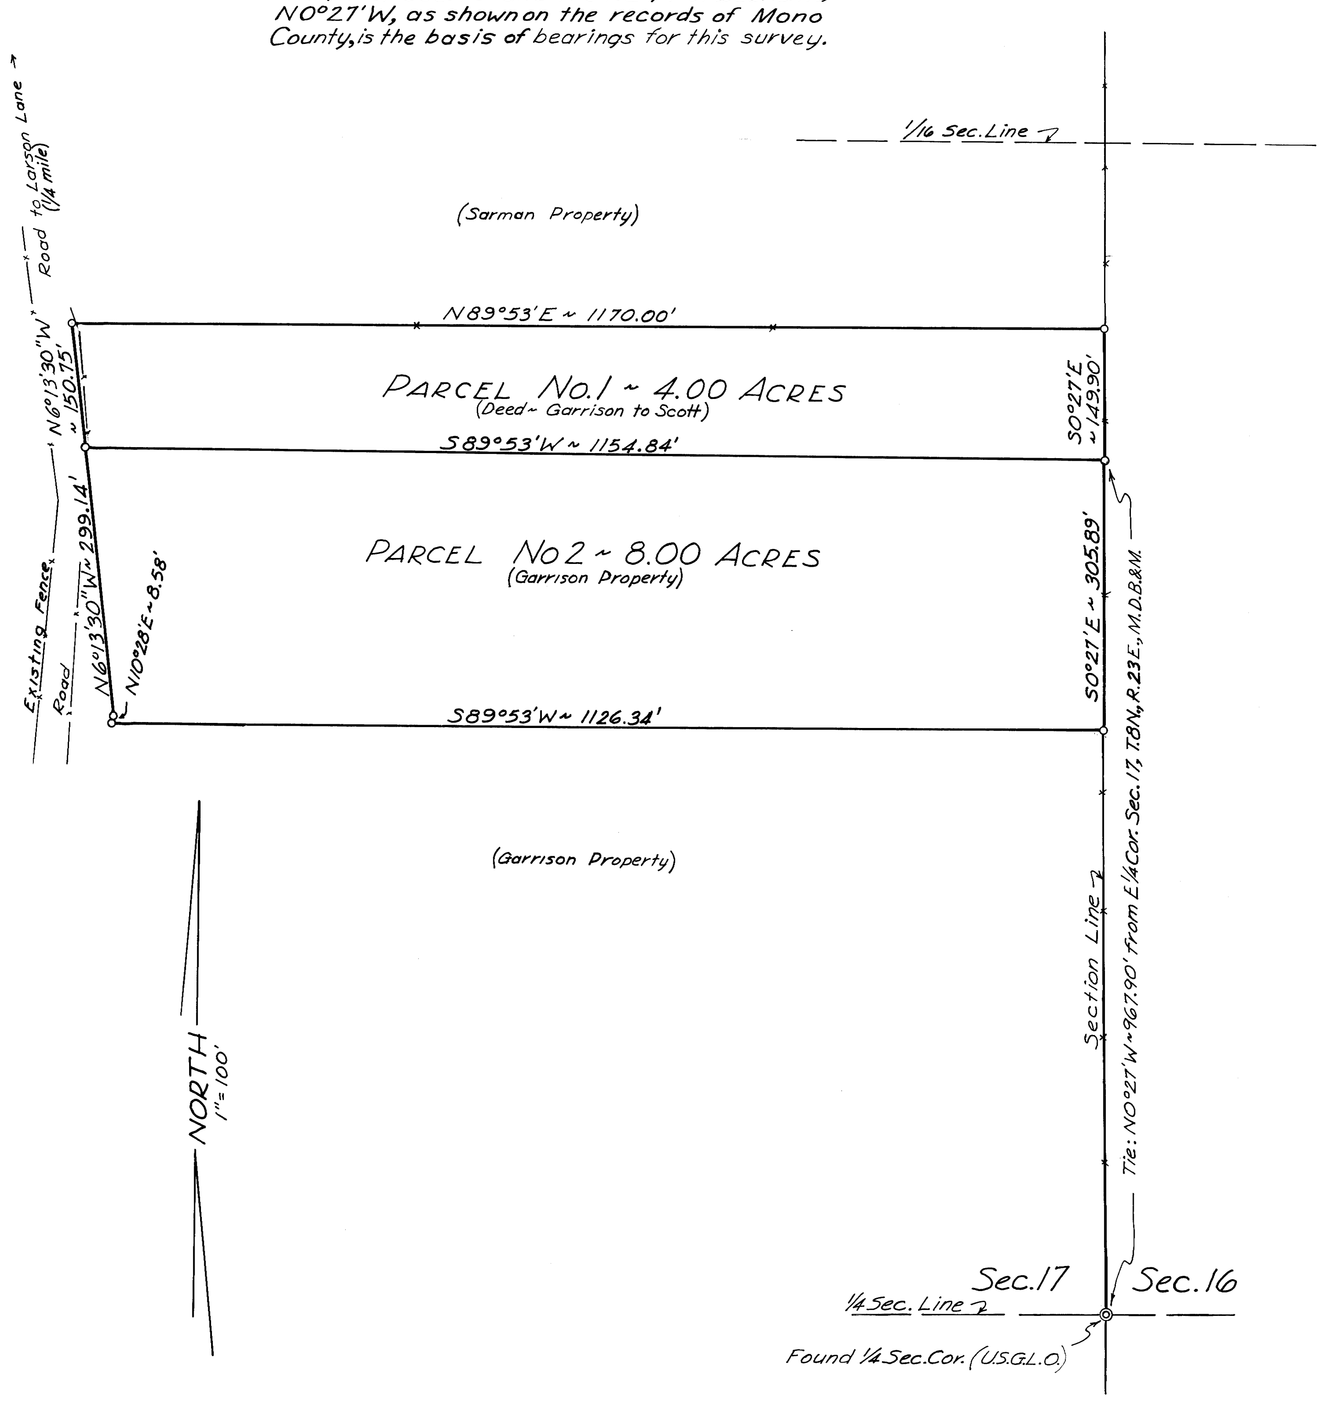

Surveyor's Certificate:
This map correctly represents a survey made by me in conformance with the requirements of Chapter 15 of Division 3 of the Business and Professions Code at the request of Jim F. Kindel in Antelope Valley.

Robert Downer
R. C. Downer, R.C.E. 9045

County Surveyor's Certificate:
This map has been examined for conformance with the requirements of Chapter 15 of Division 3 of the Business and Professions Code this _____ day of _____ 19____.

_____
County Surveyor
Mono County, Calif.

No. 329

Recorder's Certificate:
Filed for record this 17th day of August, 1964, at ~~Page 35~~ 1:45 PM in Book 4 of Maps at page 30, at the request of R. C. Downer

_____
County Recorder
Mono County, Calif.

RECORD OF SURVEY MAP OF
GARRISON PARCELS
PORTION OF SE 1/4 NE 1/4 SEC. 17
T. 8N., R. 23E., M.D.B.&M.
ANTELOPE VALLEY, MONO CO., CAL.
Scale 1" = 100'
Downer Engineering; Minden, Nev., 8/64