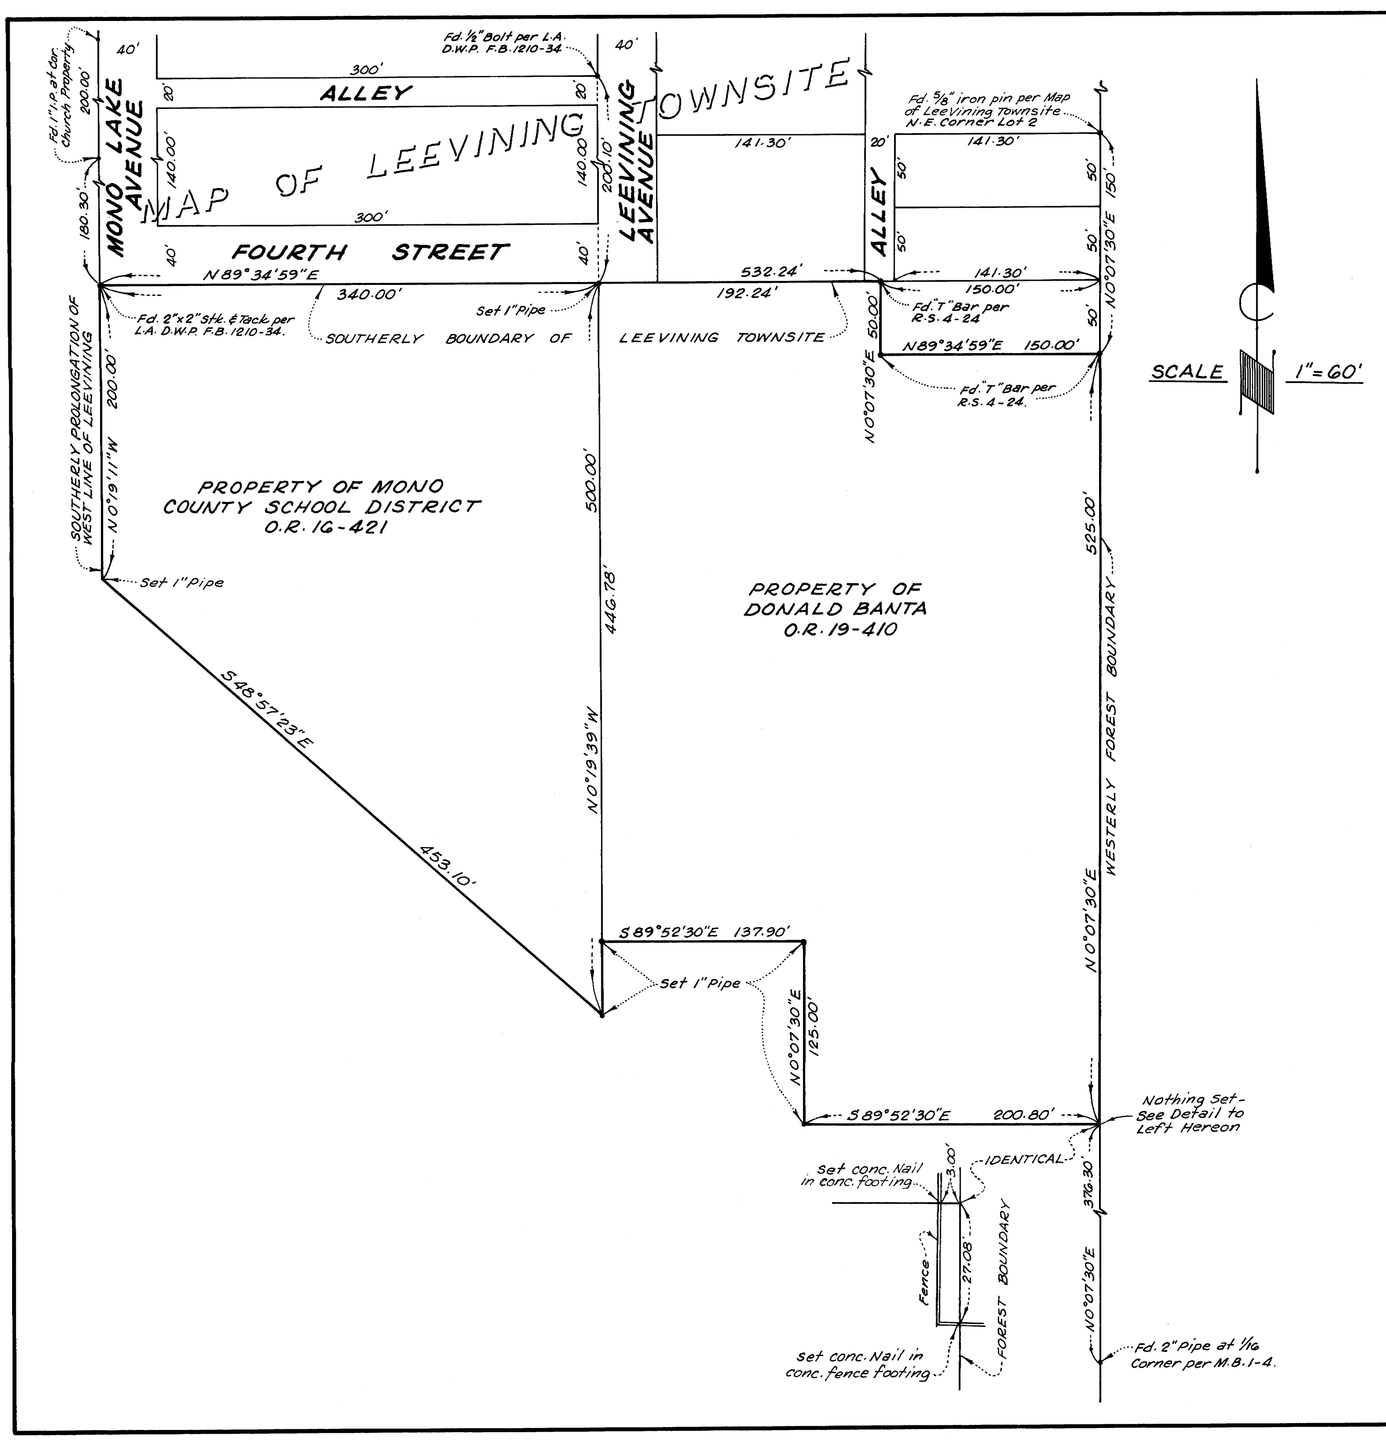

BASIS OF BEARINGS

The bearing N89°34'59"E, as shown on the Southerly line of the Map of Leevining Townsite, as referred to in Book 1 Page 4 of Official Records of the County of Mono, is the basis of bearings for this survey.

SURVEYOR'S CERTIFICATE

This map correctly represents a survey made by me or under my direction in conformance with the requirements of Chapter 15 of Division 3 of the Business and Professions Code at the request of Donald Banta in August of 1964.

ROBERT L. WRIGHT L.S. 3205

COUNTY ENGINEER'S CERTIFICATE

This map has been examined for conformance with the requirements of Chapter 15 of Division 3 of the Business and Professions Code this day of August 1964.

COUNTY ENGINEER

No. 484

RECORDER'S CERTIFICATE

Filed for record this 31st day of August 1964 at 1:40 P.M. in Book 4 of Maps at Page 31 at the request of Donald Banta.

COUNTY RECORDER

RECORD OF SURVEY

OF

THAT PORTION OF THE SOUTHWEST QUARTER OF THE SOUTHWEST QUARTER OF SECTION 9, TOWNSHIP 1 NORTH, RANGE 26 EAST, M.D.B.M. AS RECORDED IN VOLUME 19 PAGE 410 AND BOOK 16 PAGE 421, OFFICIAL RECORDS OF MONO COUNTY