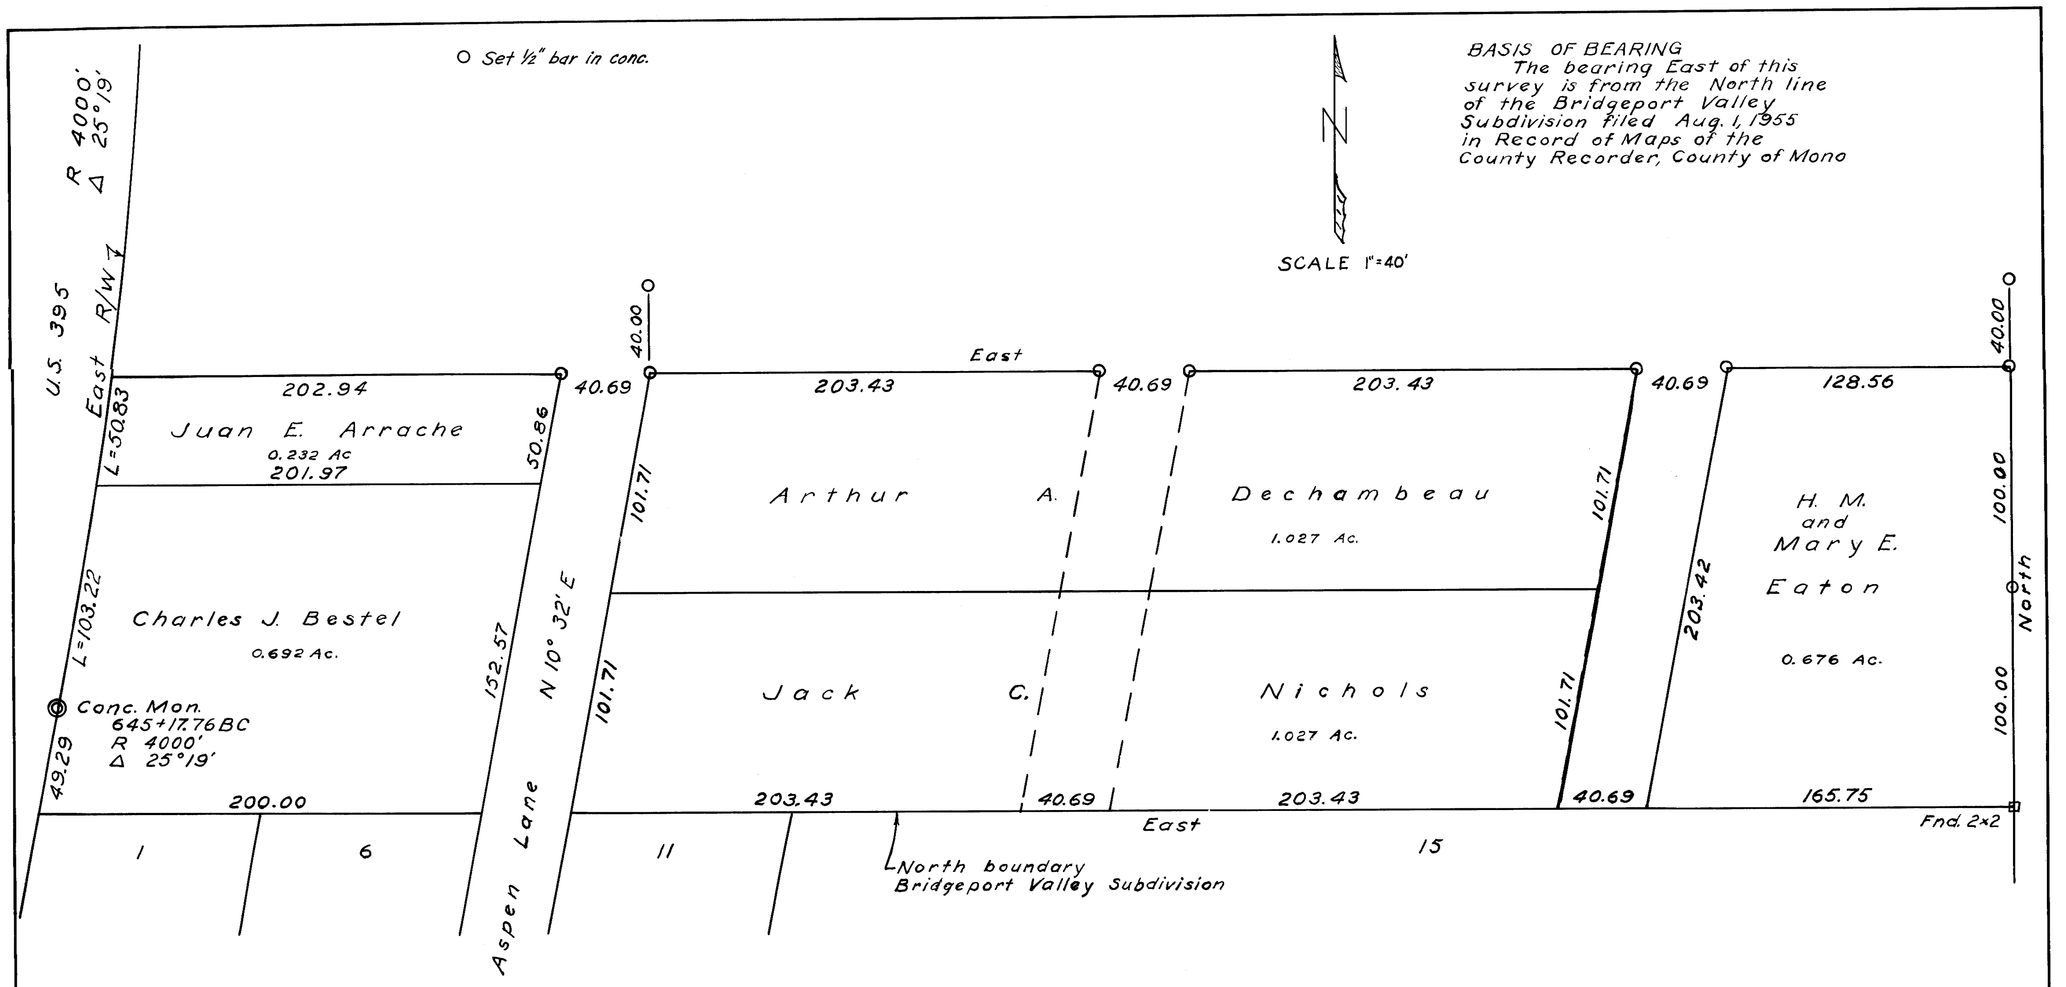

ENGINEER'S CERTIFICATE
This map correctly represents a survey made by me or under my direction in conformance with the requirements of Chap. 15 of Div. 3 of the Business and Professions Code at the request of Arthur A. Dechambeau in Sept, 1964

Walter G. Reid
Walter G. Reid
R.C.E. 7522
Virginia City, Nevada

COUNTY SURVEYOR CERTIFICATE
This map has been examined for conformance with the requirements of Chap. 15 of Div. 3 of the Business and Professions Code this ____ day of _____ 1964

_____
County Surveyor

No. 1337
RECORDER'S CERTIFICATE
Filed for record this 21st day of December 1964 at 2:30 P.M. in Book 4 of Maps on page 42 at the request of H. A. Dechambeau

_____
County Recorder

RECORD OF SURVEY

PORTION OF THE SW ¼ OF THE SE ¼ OF SEC. 33 T5N, R25E, M.D.B.&M.