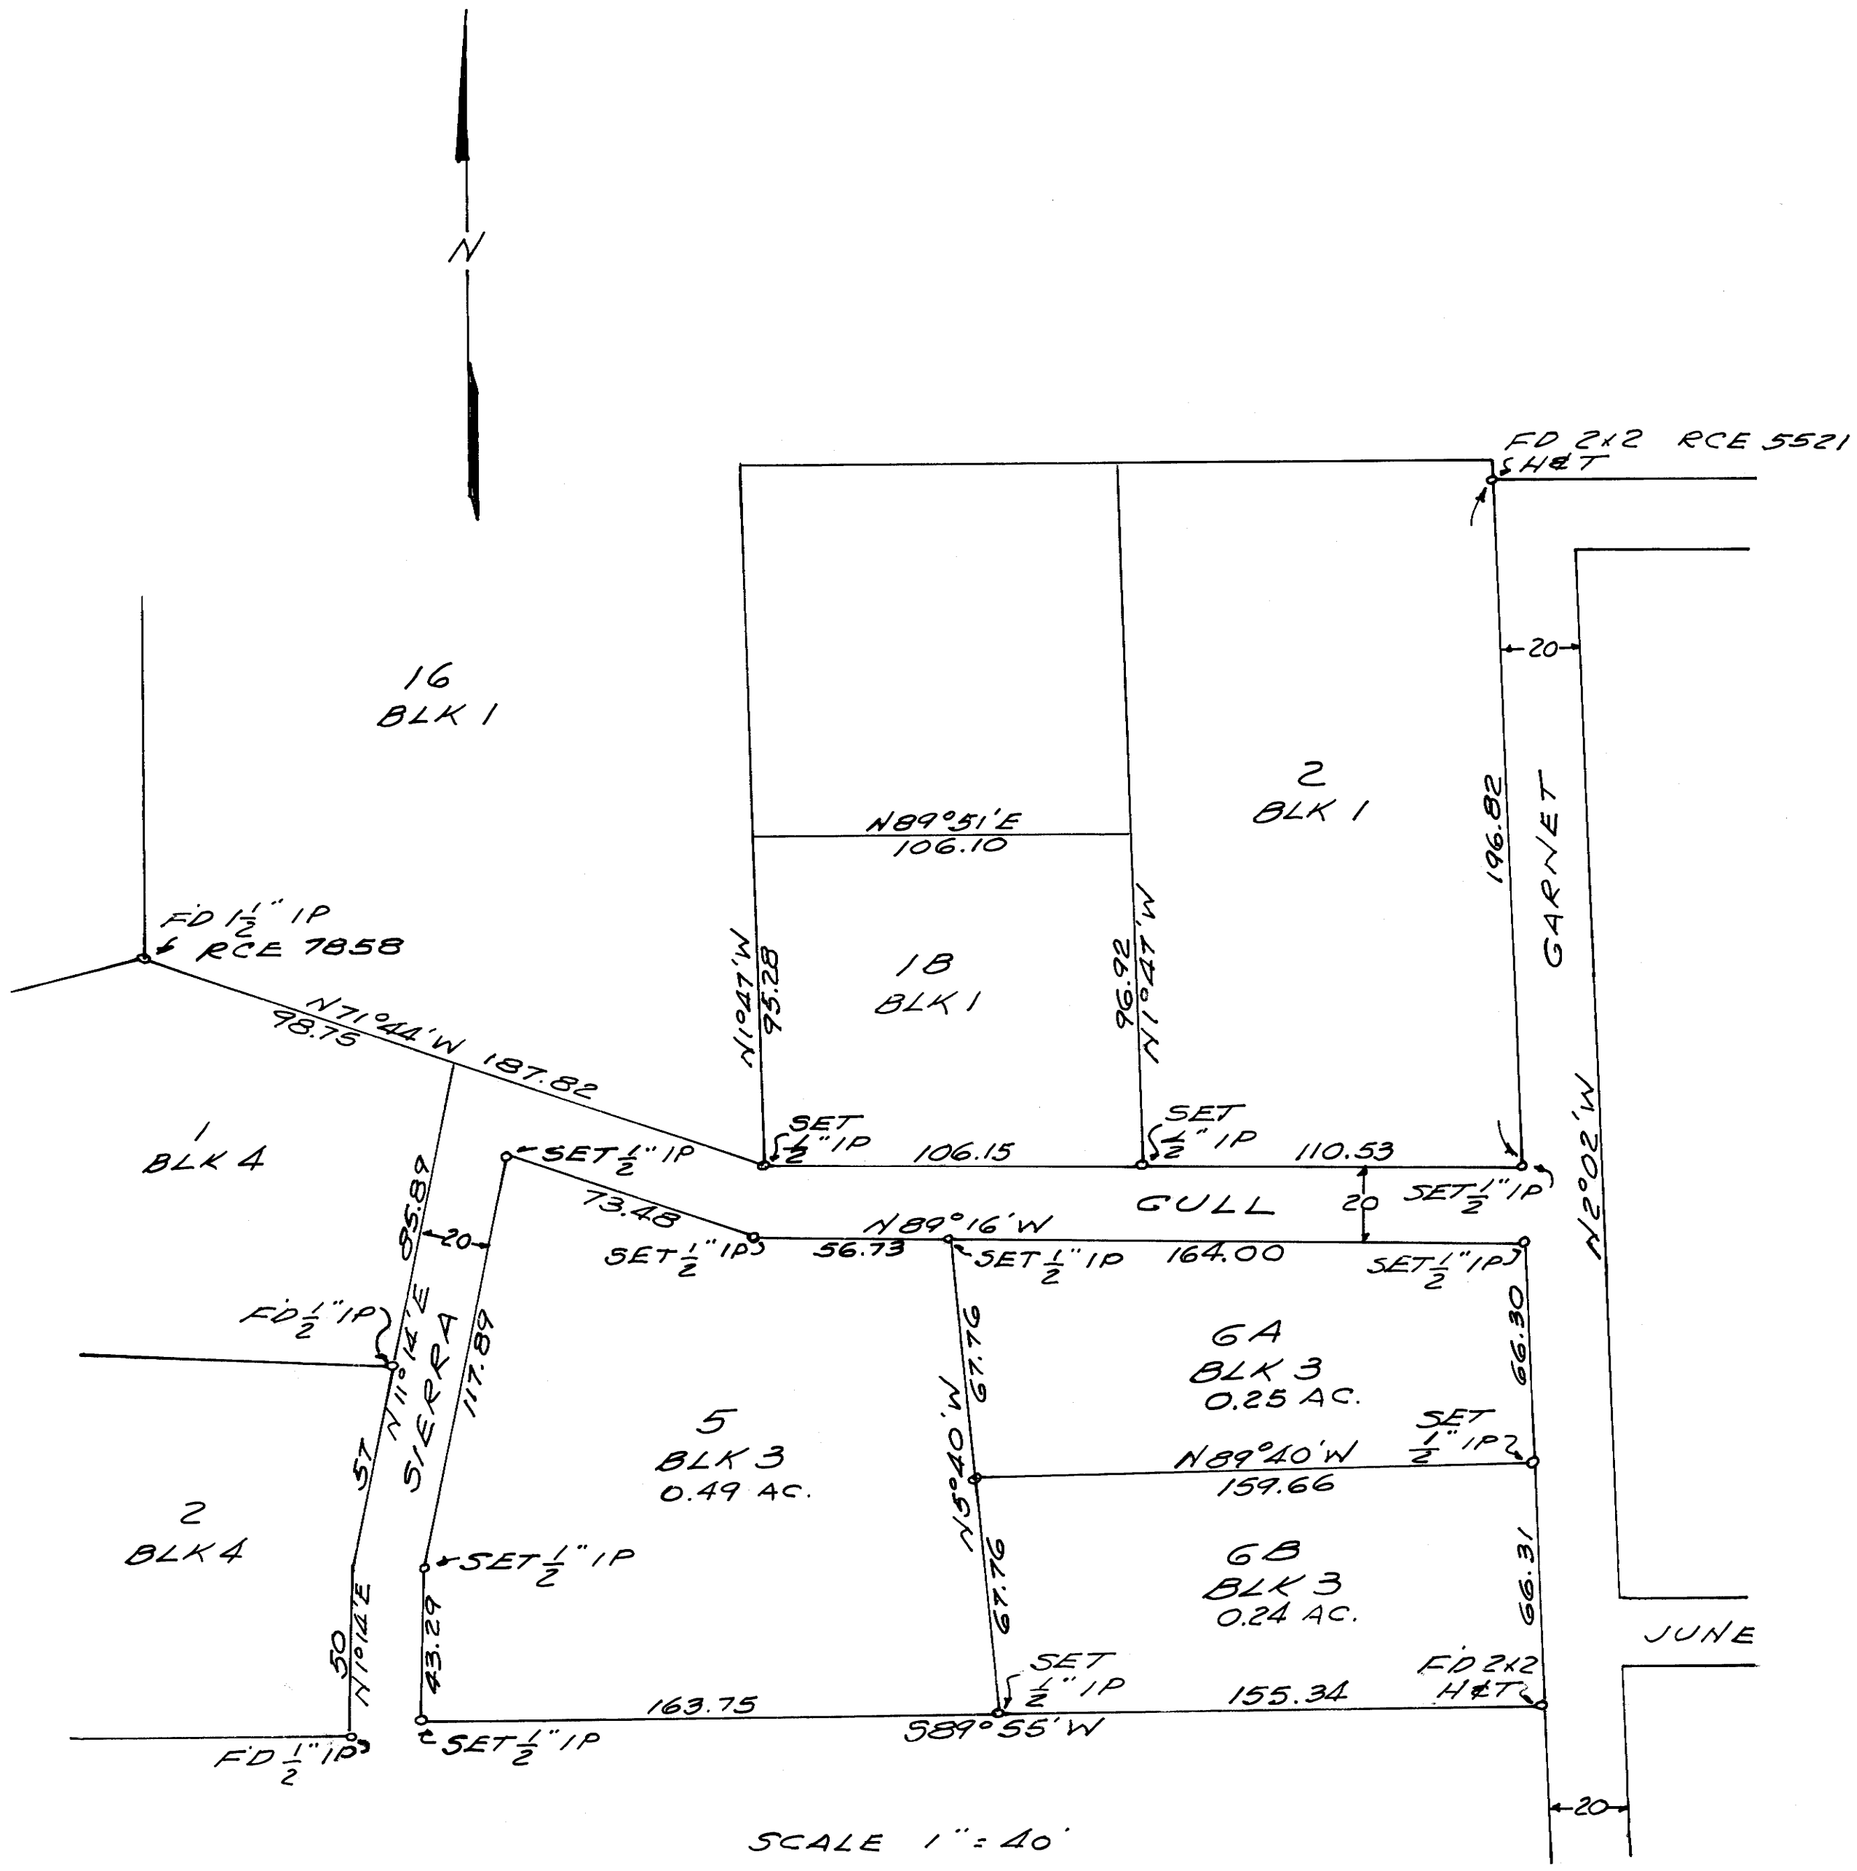

SCALE 1" = 40'

NOTE: BEARINGS ARE BASED ON THE EAST LINE OF LOT 2 BLK 1 (PRIOR TO REVISION) OF N0°46'50"W AS FILED IN BOOK 2 OF MAPS AT PAGE 9 OFFICIAL RECORDS OF MONO COUNTY

SURVEYOR'S CERTIFICATE

THIS MAP CORRECTLY REPRESENTS A SURVEY MADE BY ME IN CONFORMANCE WITH THE REQUIREMENTS OF CHAPTER 15 OF DIVISION 3 OF THE BUSINESS AND PROFESSIONS CODE IN SEPTEMBER - OCTOBER 1964 AT THE REQUEST OF DR. WILLIAM WALSH

Gordon C. Holmes
RCE 10.467

COUNTY SURVEYOR'S CERTIFICATE

I HAVE EXAMINED THIS MAP FOR CONFORMANCE WITH THE REQUIREMENTS OF CHAPTER 15 OF DIVISION 3 OF THE BUSINESS AND PROFESSIONS CODE THIS DAY OF 1965

COUNTY SURVEYOR

No. 2134

RECORDER'S CERTIFICATE

FILED FOR RECORD THIS 4th DAY OF March, 1965 AT 2:55 P.M. IN BOOK 4 OF MAPS AT PAGE 5 AT THE REQUEST OF GORDON C. HOLMES

[illegible]
COUNTY RECORDER

RECORD OF SURVEY
MAMMOTH CAMP TRACT NO 2
BLOCKS 1, 3 AND 4
COUNTY OF MONO
STATE OF CALIFORNIA

SHEET 2 OF 2