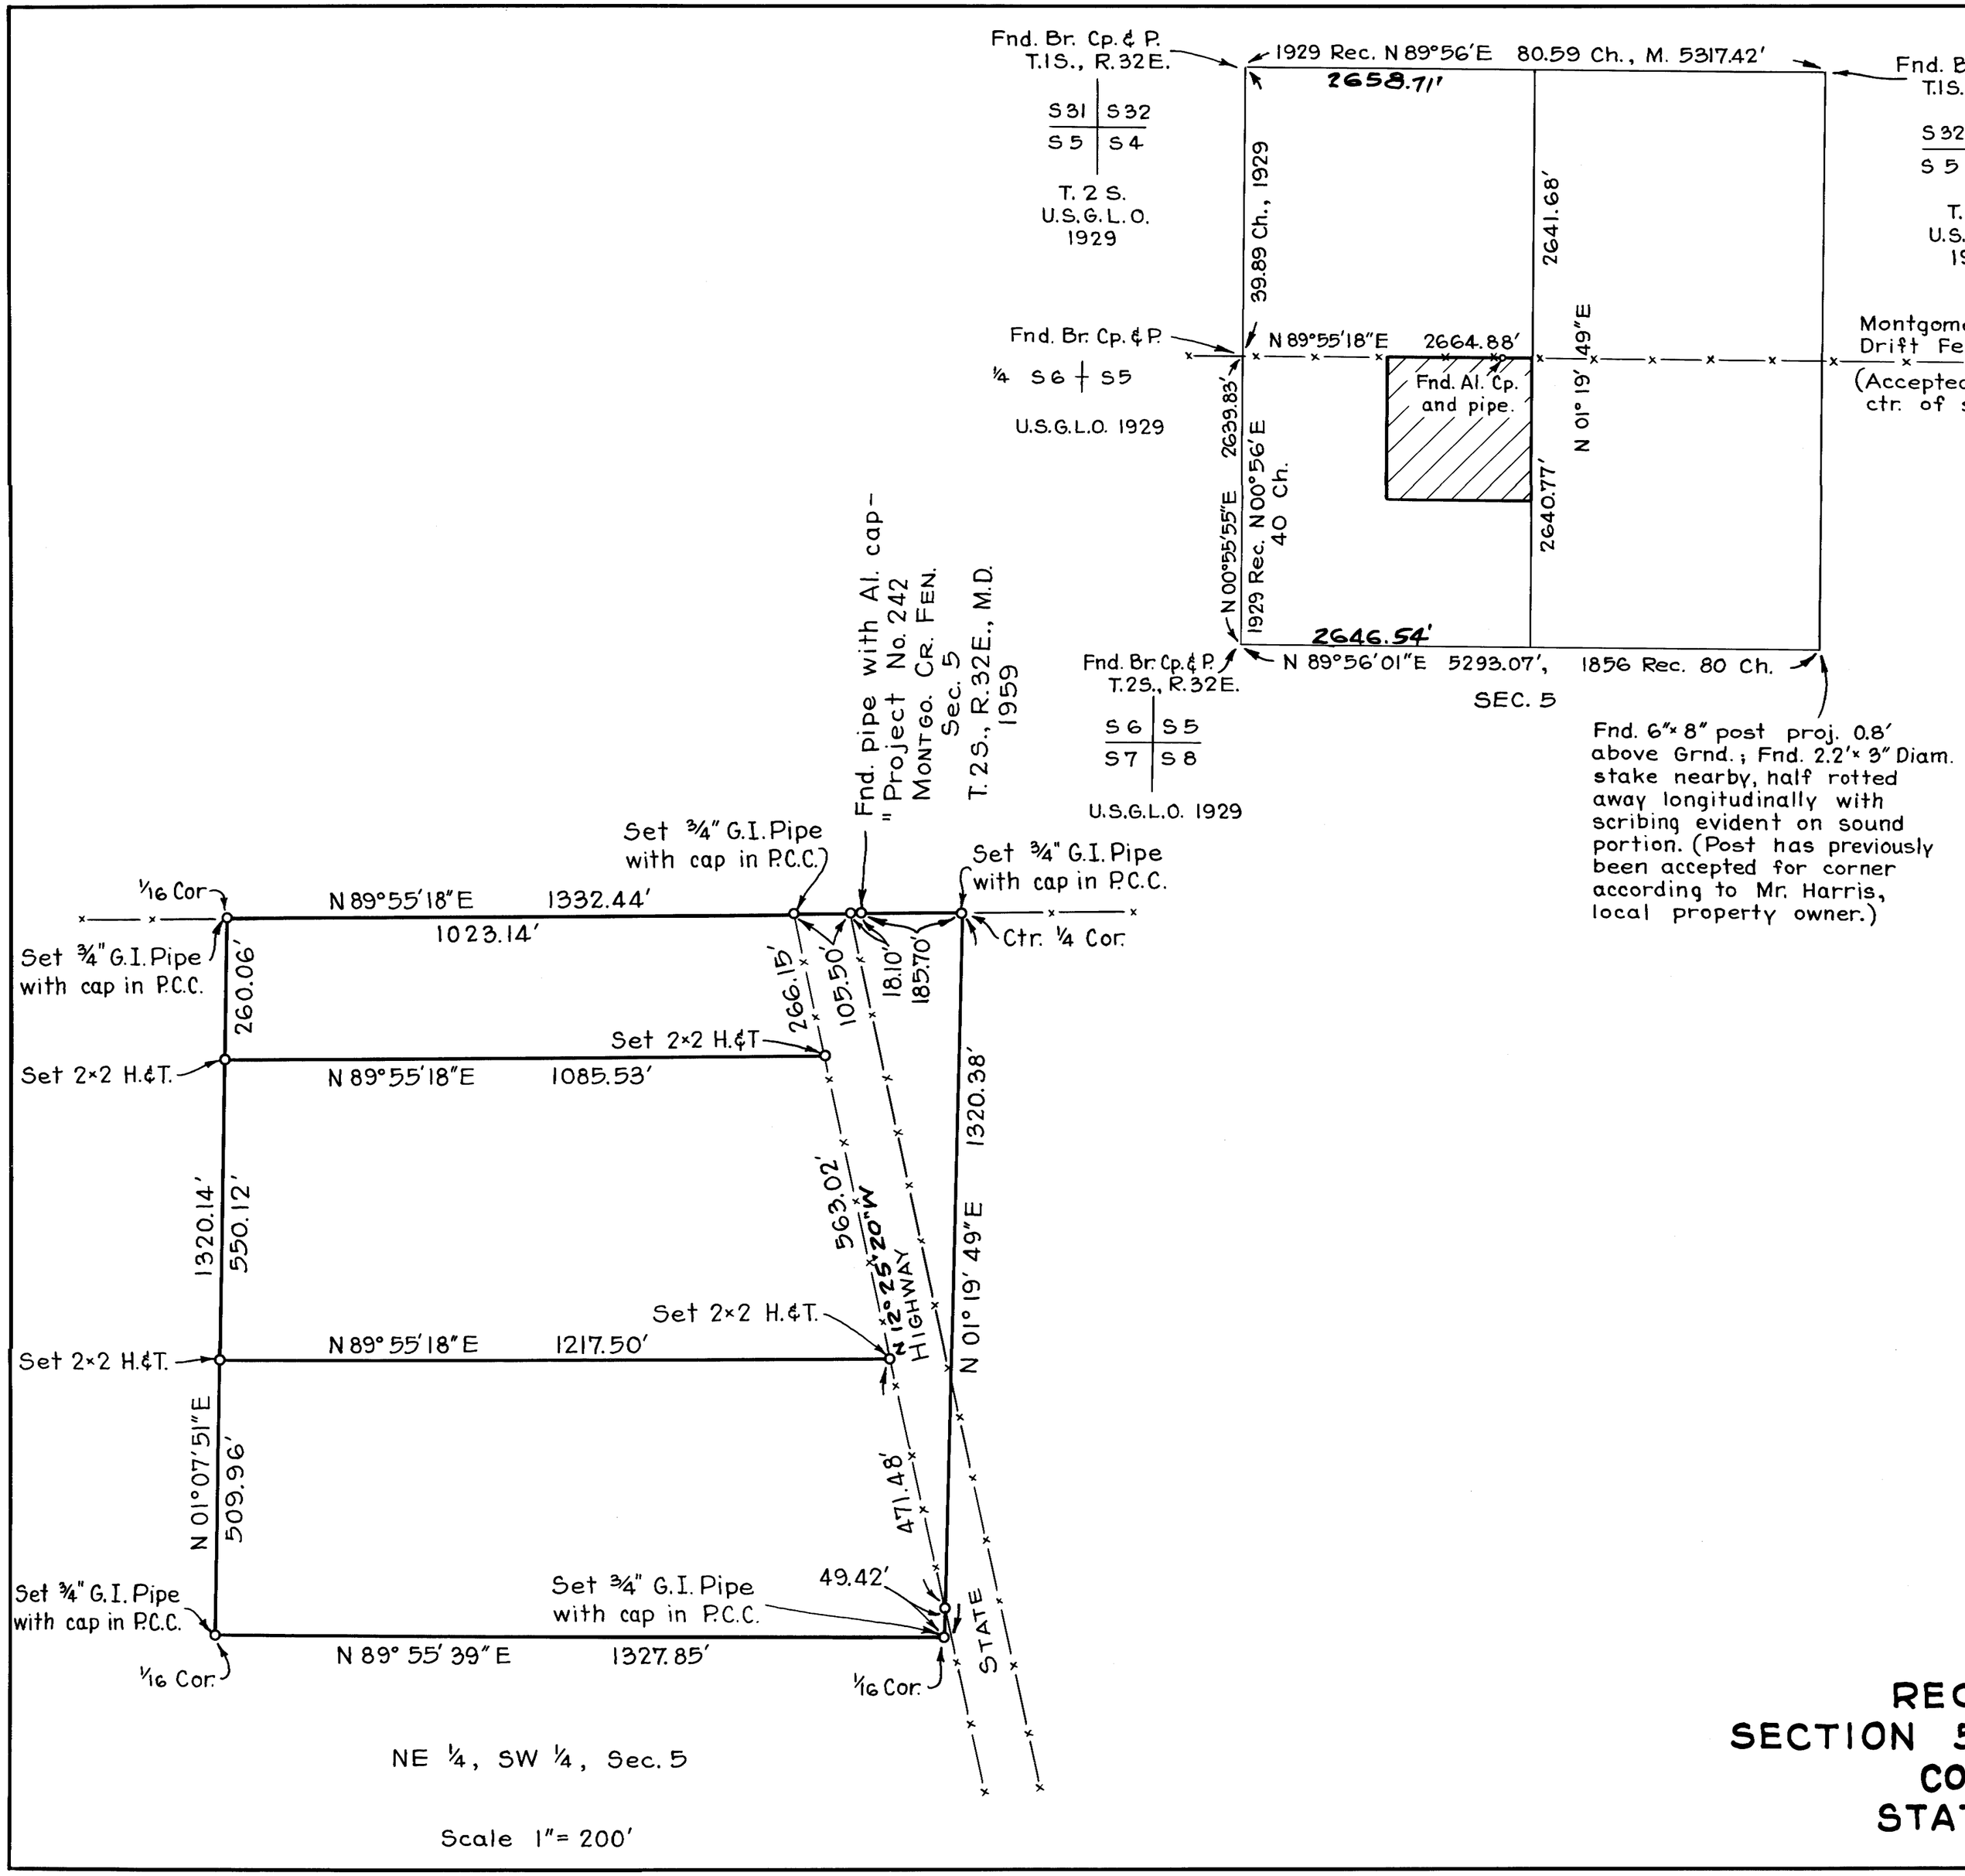

SURVEYOR'S CERTIFICATE

This map correctly represents a survey made by me in conformance with the requirements of Chapter 15 of Division 3 of the Business and Professions Code at the request of Mr. John Mathieu in March, 1965.

C H Jackson
R.C.E. 10121

COUNTY SURVEYOR'S CERTIFICATE

This map has been examined for conformance with the requirements of Chapter 15 of Division 3 of the Buisiness and Professions Code this _____ day of _____, 19____.

No. 2137

County Surveyor

RECORDER'S CERTIFICATE

Filed for record this 23rd day of March, 1965, at 2:55 P. m. in Book 4 of Maps at page 53, at the request of John Mathieu

County Recorder

RECORD OF SURVEY
SECTION 5, T. 2 S., R. 32 E., M.D.B. & M.
COUNTY OF MONO
STATE OF CALIFORNIA