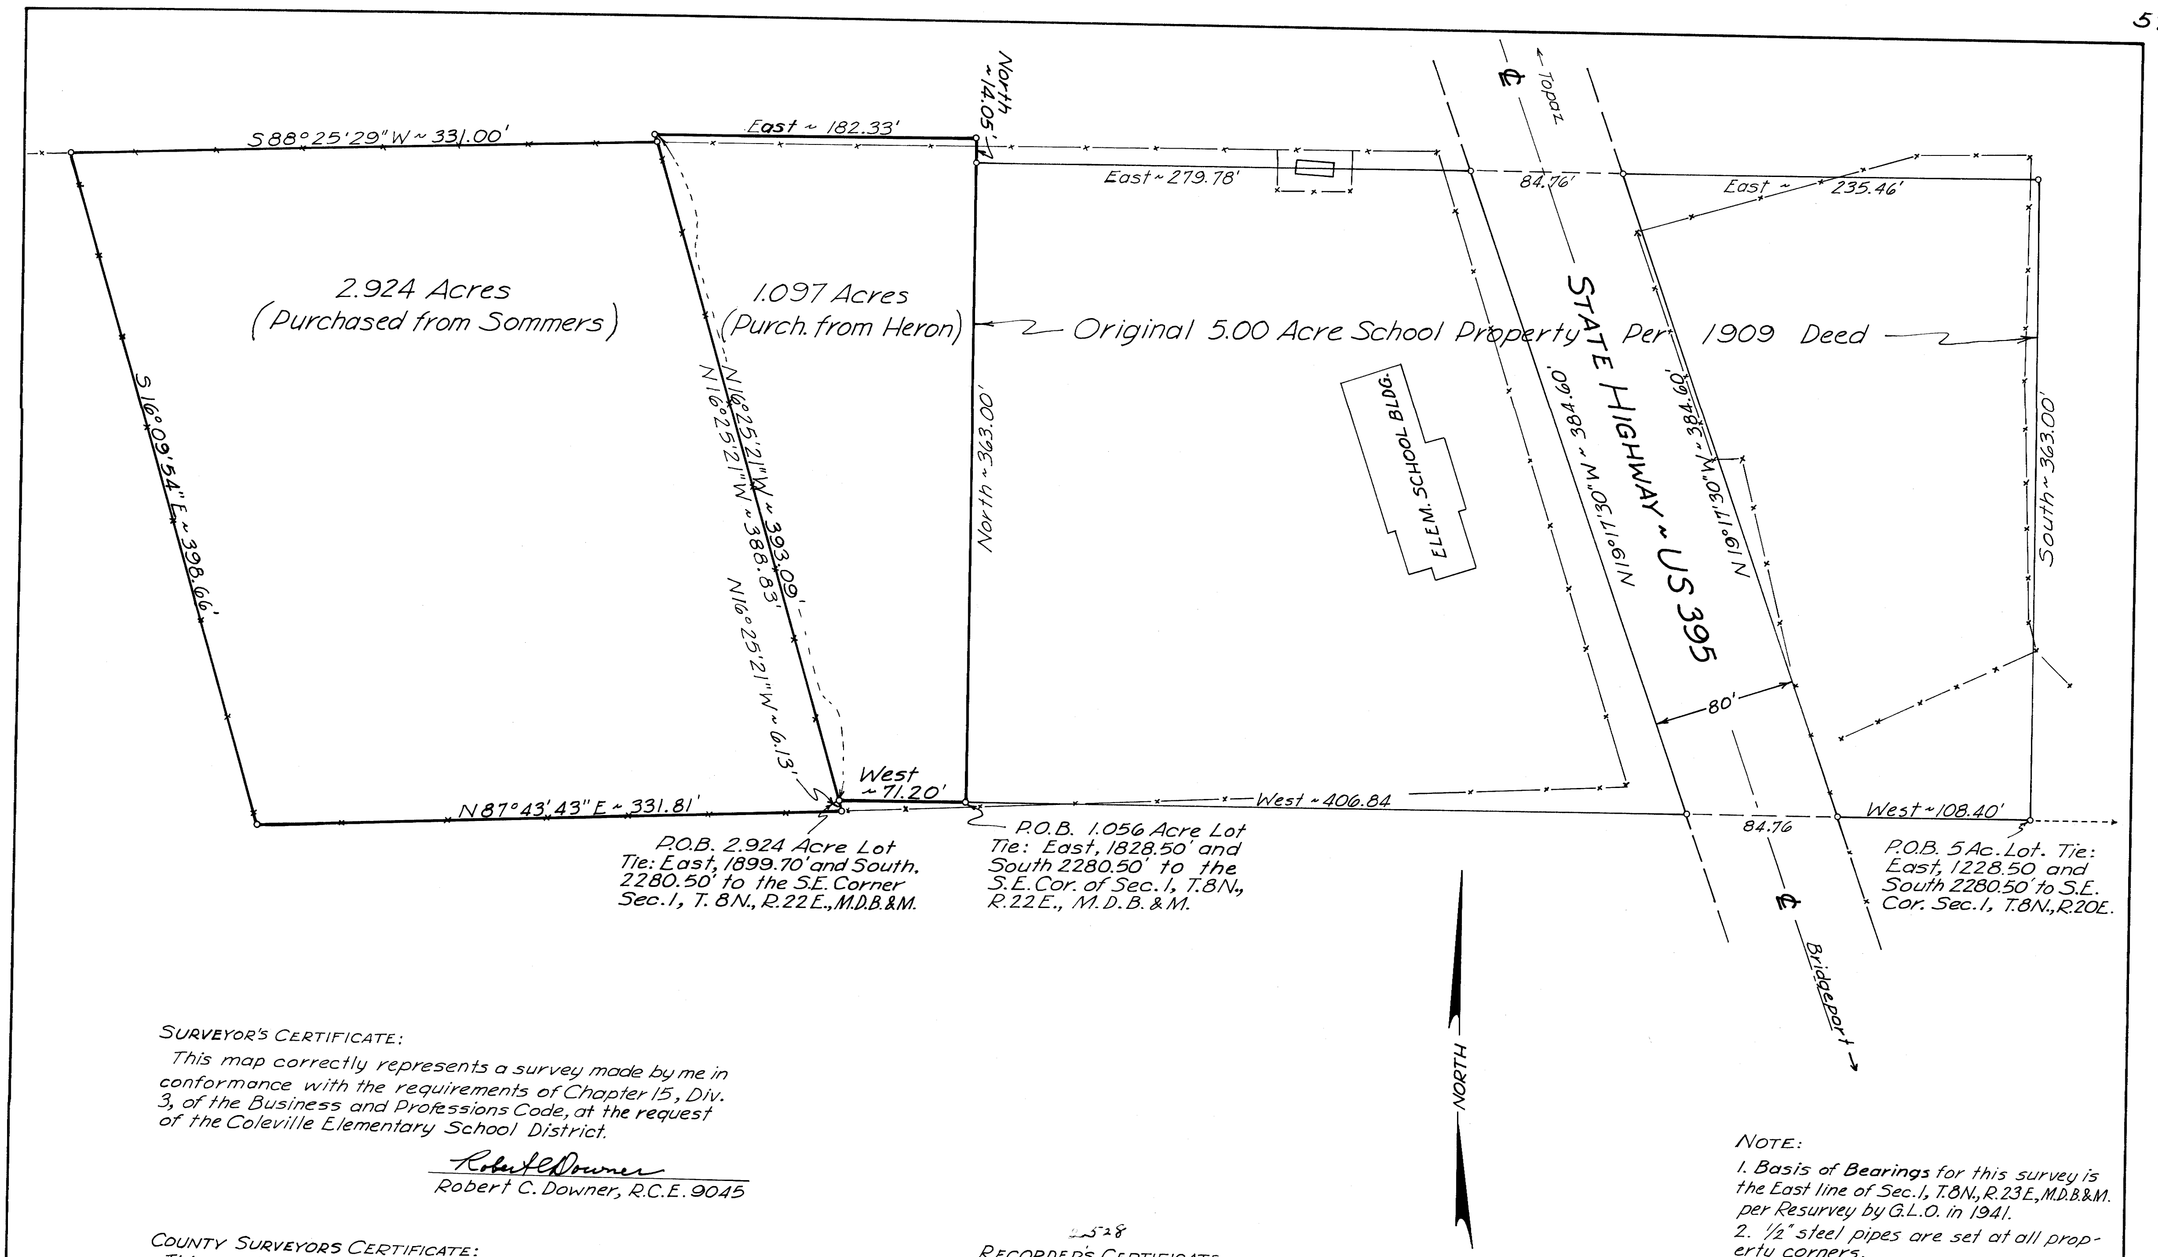

SURVEYOR'S CERTIFICATE:

This map correctly represents a survey made by me in conformance with the requirements of Chapter 15, Div. 3, of the Business and Professions Code, at the request of the Coleville Elementary School District.

Robert C. Downer

Robert C. Downer, R.C.E. 9045

COUNTY SURVEYORS CERTIFICATE:

This map has been examined for conformance with the requirements of Chapter 15, Division 3, of the Business and Professions Code this _____ day of _____, 1965

COUNTY SURVEYOR,
MONO COUNTY, CALIF.

2528

RECORDER'S CERTIFICATE

Filed for record this 3rd day of June, 1965 at page 59, in Book 4 of Maps, at the request of Robert C. Downer

At 10:30 A.m.

COUNTY RECORDER
MONO COUNTY, CALIFORNIA

NOTE:

1. Basis of Bearings for this survey is the East line of Sec. 1, T.8N., R.23E., M.D.B.&M. per Resurvey by G.L.O. in 1941.
2. 1/2" steel pipes are set at all property corners.

RECORD OF SURVEY OF COLEVILLE ELEMENTARY SCHOOL PROPERTY

MONO COUNTY, CALIFORNIA
PORTION OF N1/2 SE1/4 Sec. 1, T.8N., R.22E., M.D.B.&M.

DOWNER ENGINEERING
GARDNERVILLE, NEVADA

SCALE: 1" = 50'