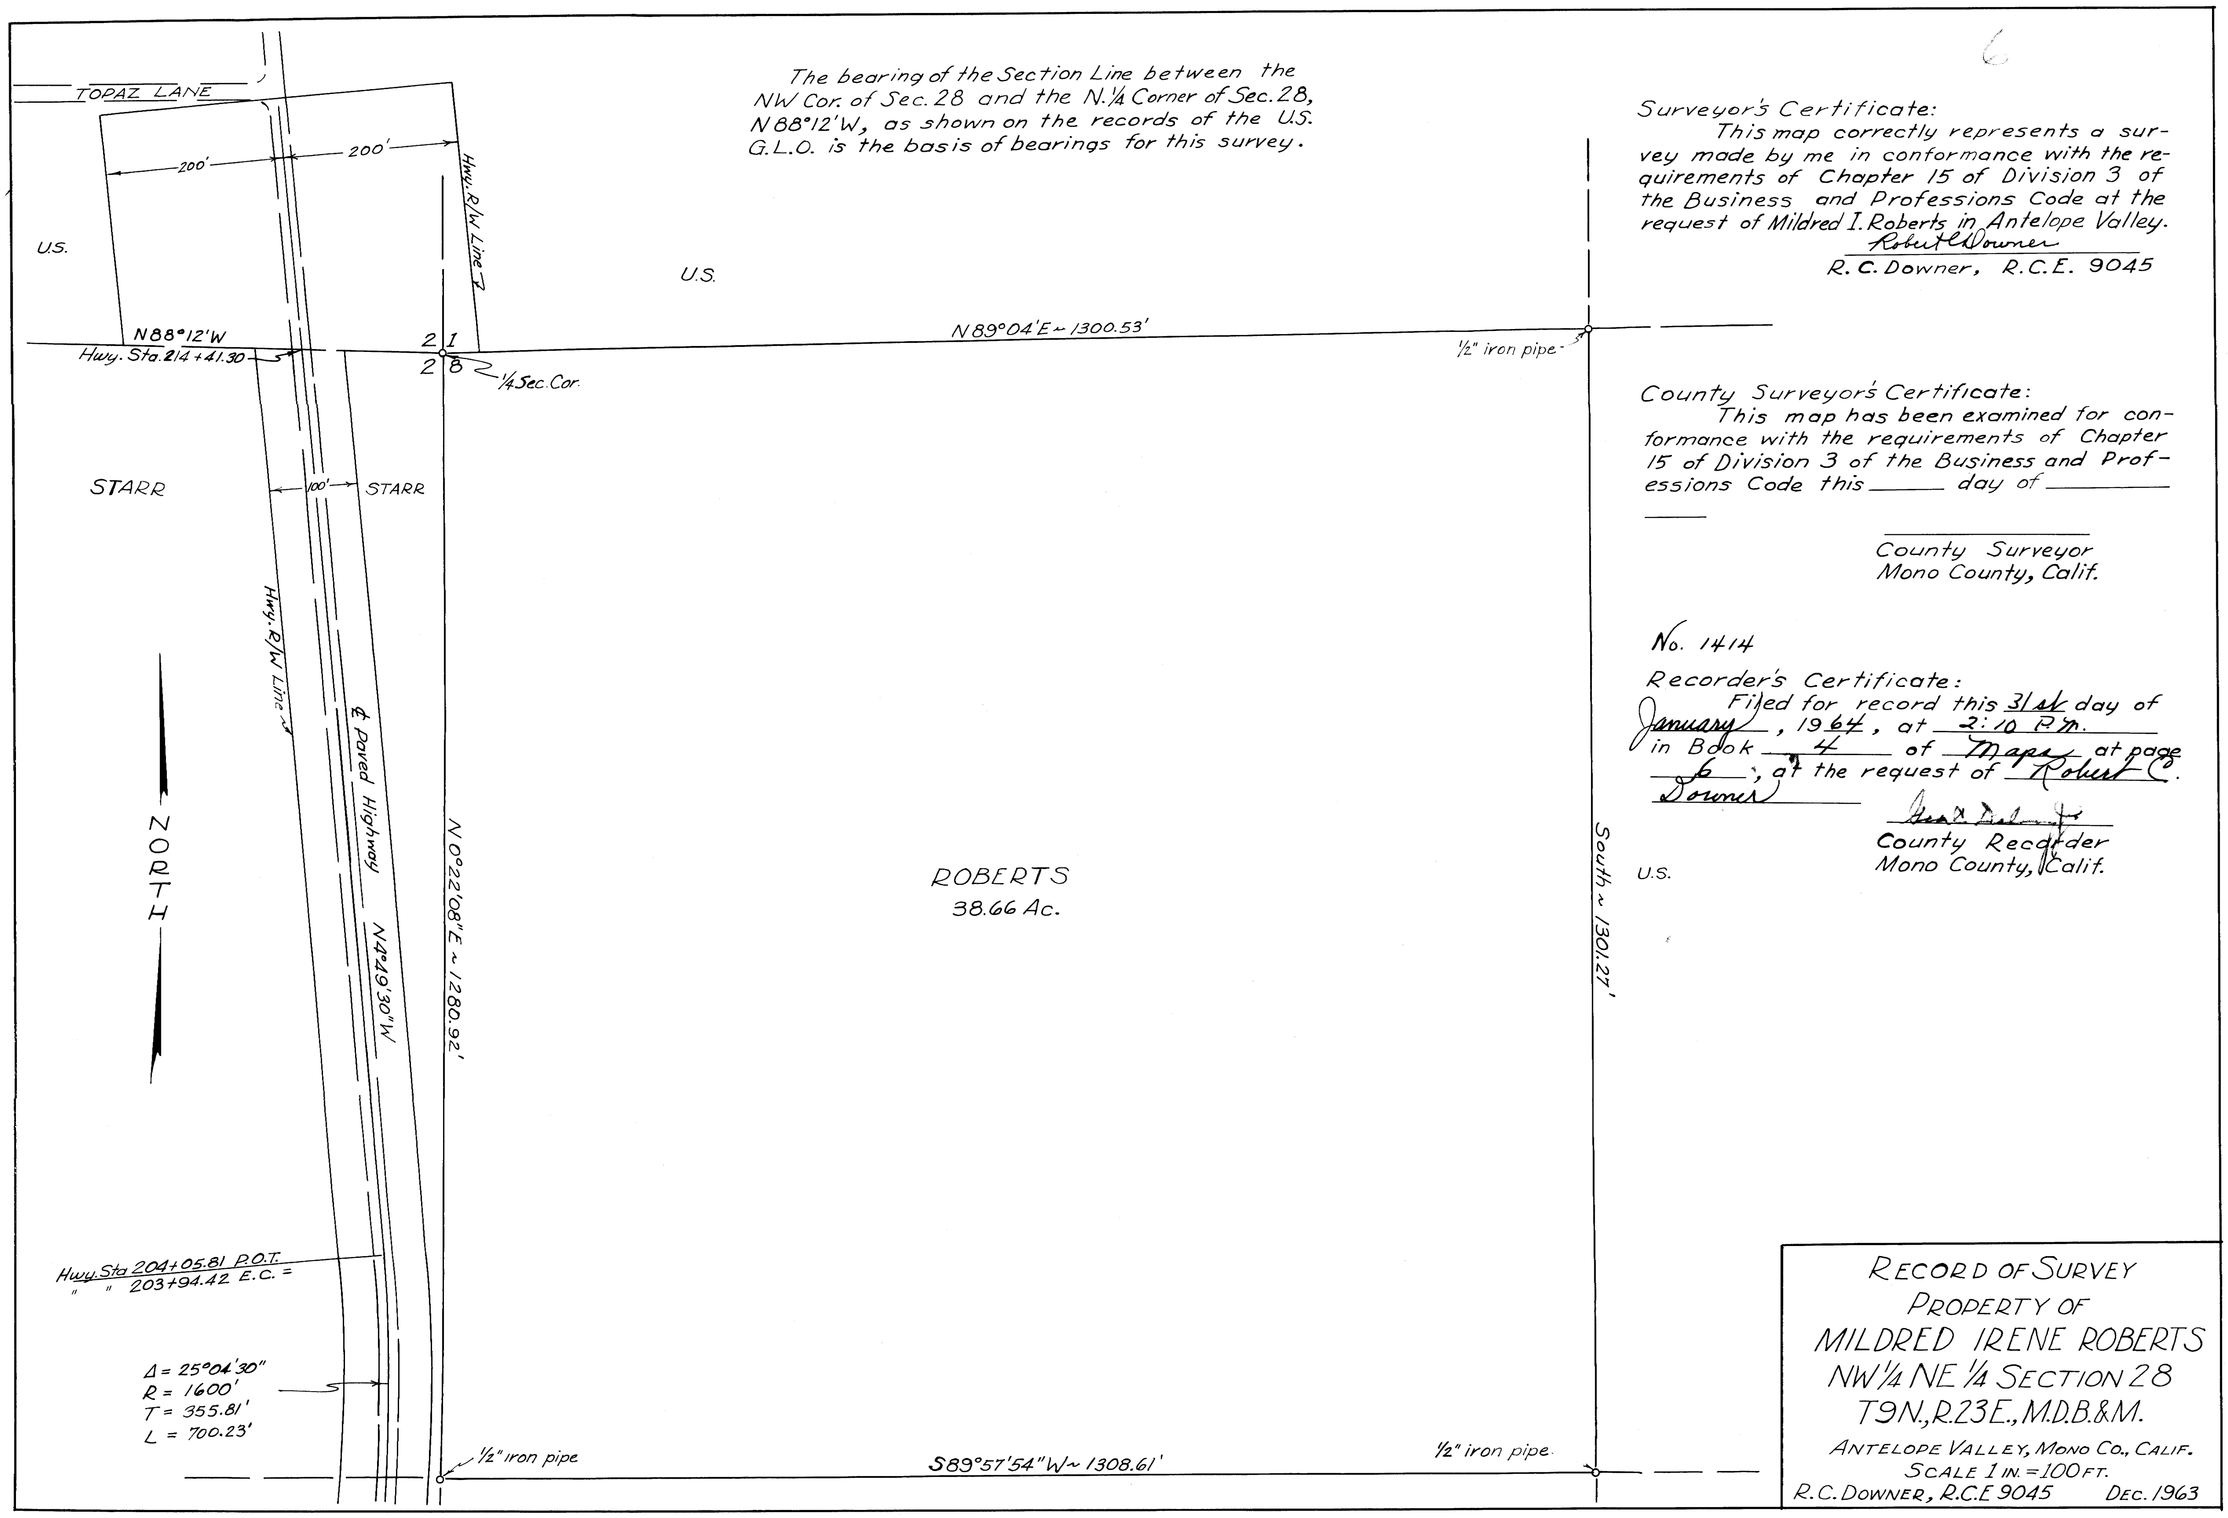

The bearing of the Section Line between the NW Cor. of Sec. 28 and the N. 1/4 Corner of Sec. 28, N88°12'W, as shown on the records of the U.S. G.L.O. is the basis of bearings for this survey.

6

Surveyor's Certificate:
This map correctly represents a survey made by me in conformance with the requirements of Chapter 15 of Division 3 of the Business and Professions Code at the request of Mildred I. Roberts in Antelope Valley.

Robert C. Downer
R. C. Downer, R.C.E. 9045

County Surveyor's Certificate:
This map has been examined for conformance with the requirements of Chapter 15 of Division 3 of the Business and Professions Code this _____ day of _____

_____
County Surveyor
Mono County, Calif.

No. 1414

Recorder's Certificate:
Filed for record this 31st day of January, 1964, at 2:10 P.M. in Book 4 of Maps at page 6, at the request of Robert C. Downer

[illegible]
County Recorder
Mono County, Calif.

RECORD OF SURVEY
PROPERTY OF
MILDRED IRENE ROBERTS
NW 1/4 NE 1/4 SECTION 28
T9N., R.23E., M.D.B.&M.
ANTELOPE VALLEY, MONO CO., CALIF.
SCALE 1 IN. = 100 FT.
R.C. DOWNER, R.C.E 9045 DEC. 1963