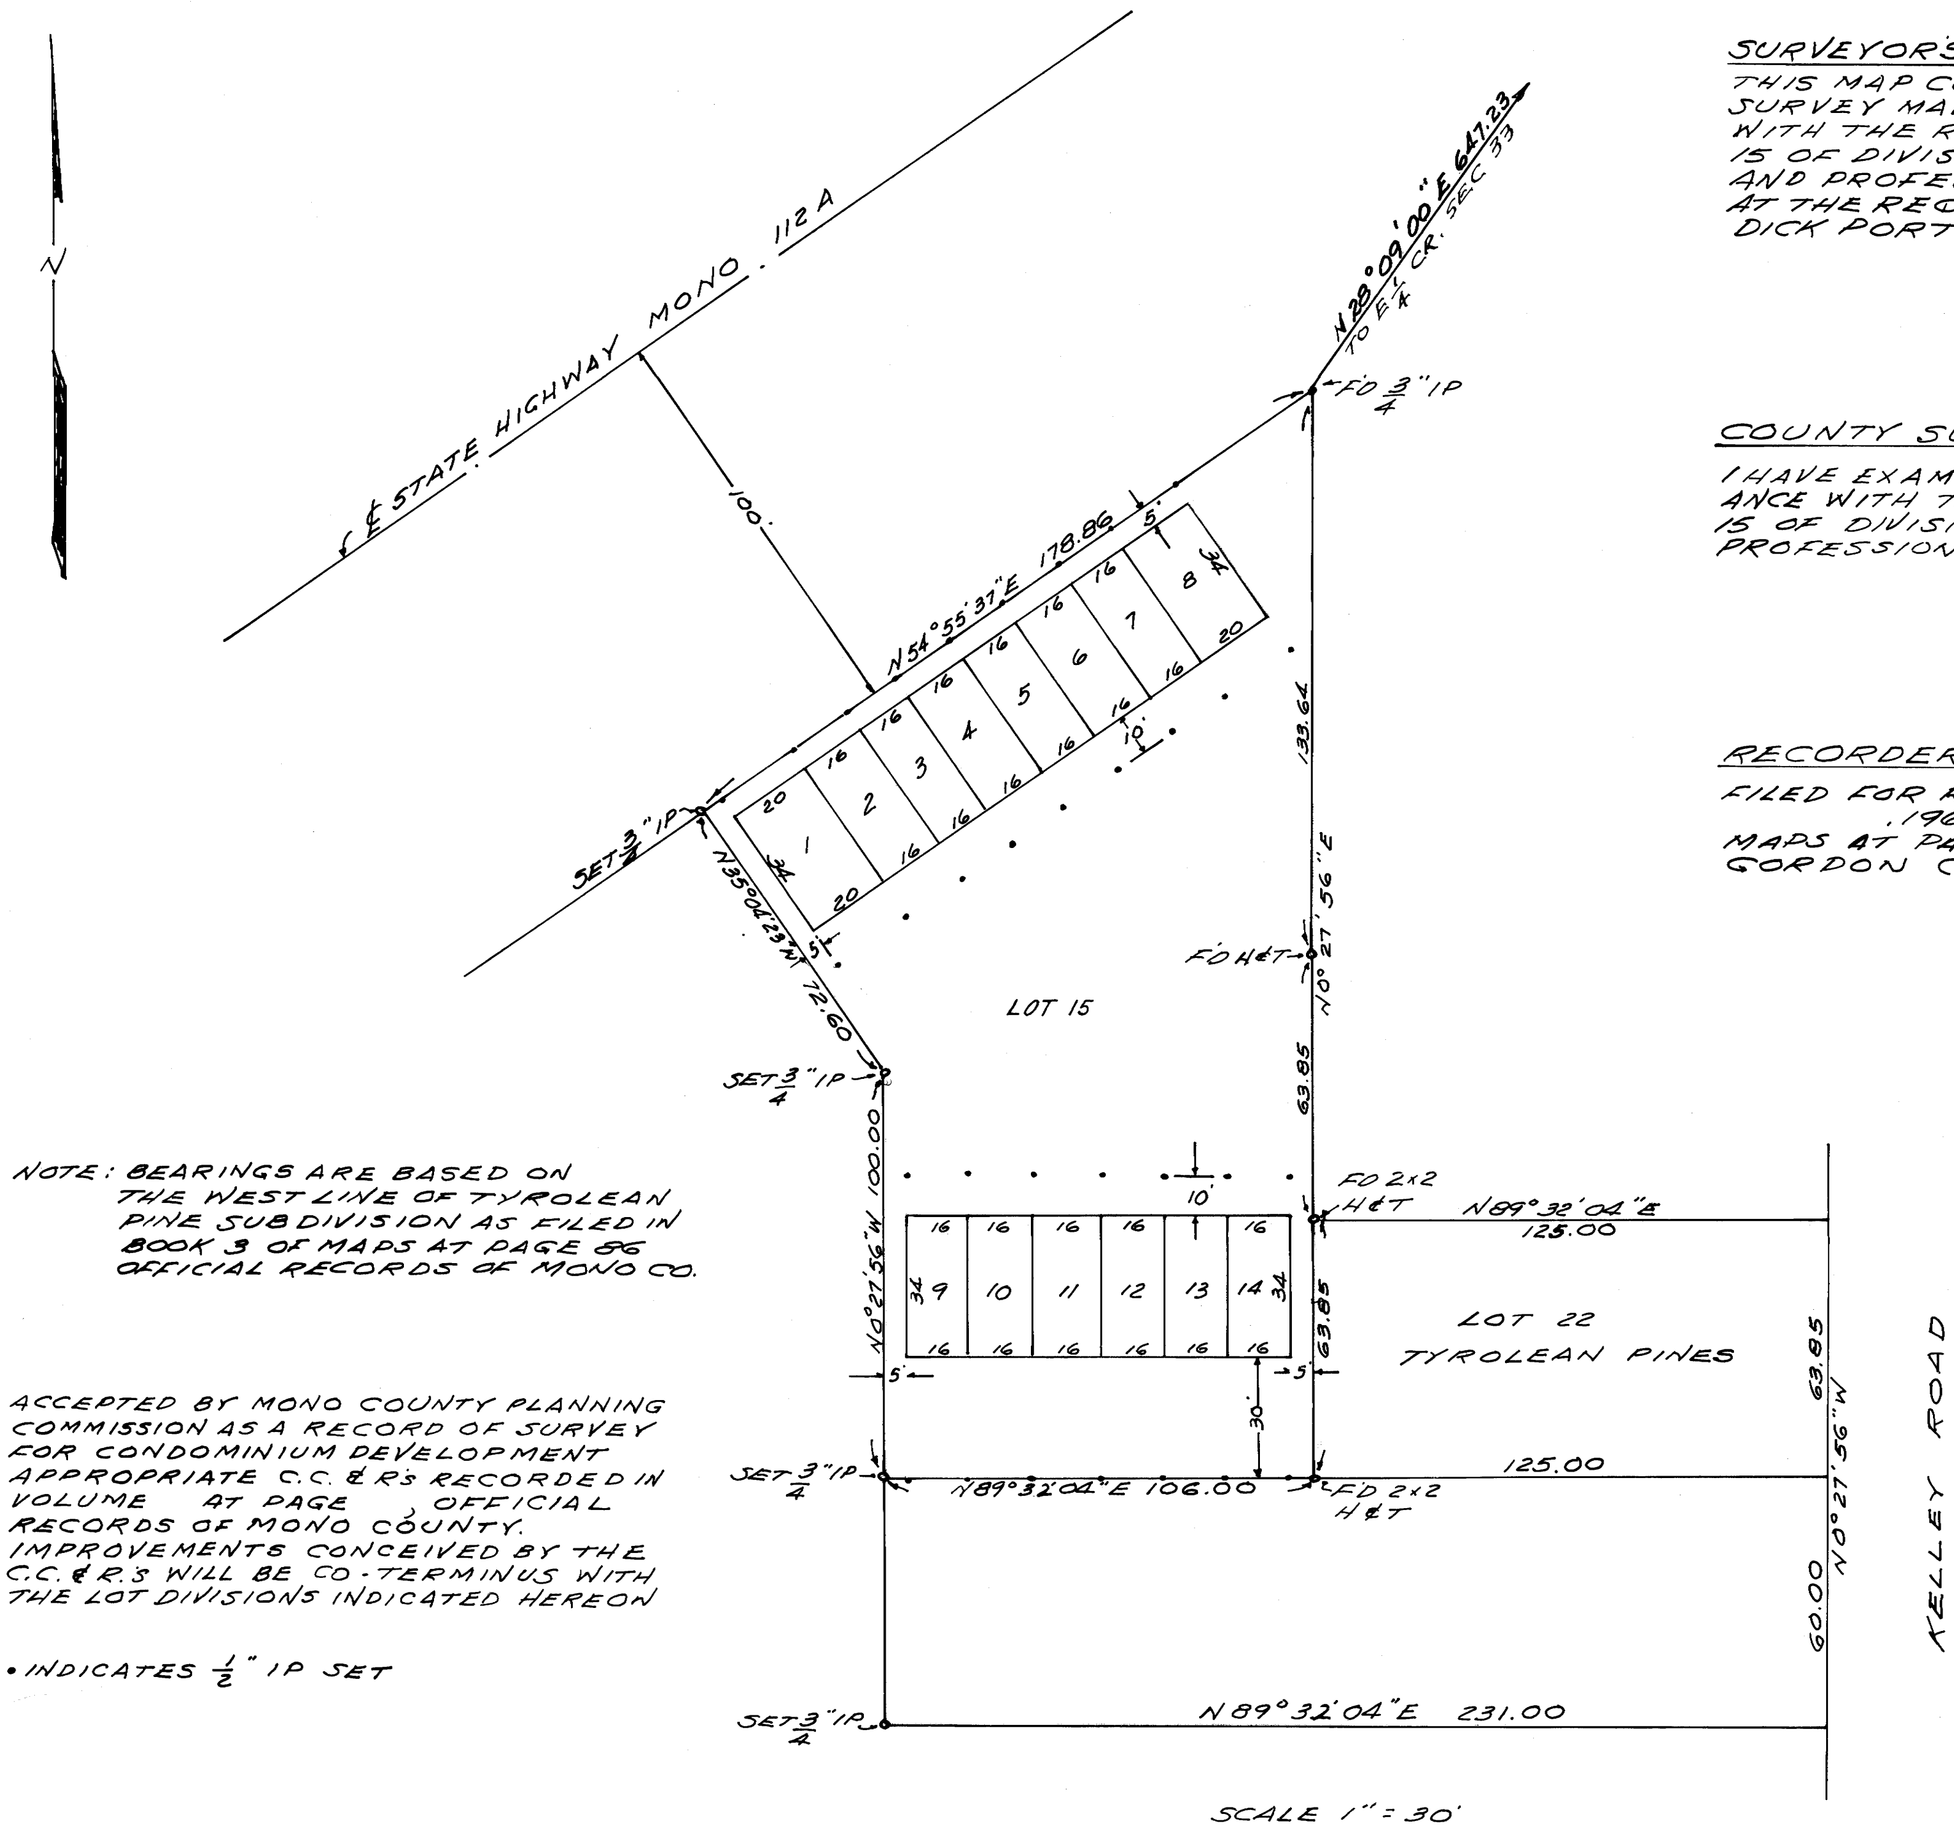

SCALE 1" = 30'

NOTE: BEARINGS ARE BASED ON THE WEST LINE OF TYROLEAN PINE SUBDIVISION AS FILED IN BOOK 3 OF MAPS AT PAGE 86 OFFICIAL RECORDS OF MONO CO.

ACCEPTED BY MONO COUNTY PLANNING COMMISSION AS A RECORD OF SURVEY FOR CONDOMINIUM DEVELOPMENT APPROPRIATE C.C. & R's RECORDED IN VOLUME AT PAGE , OFFICIAL RECORDS OF MONO COUNTY. IMPROVEMENTS CONCEIVED BY THE C.C. & R.S WILL BE CO-TERMINUS WITH THE LOT DIVISIONS INDICATED HEREON

• INDICATES 1/2" IP SET

SURVEYOR'S CERTIFICATE

THIS MAP CORRECTLY REPRESENTS A SURVEY MADE BY ME IN CONFORMANCE WITH THE REQUIREMENTS OF CHAPTER 15 OF DIVISION 3 OF THE BUSINESS AND PROFESSIONS CODE IN JUNE 1965 AT THE REQUEST OF JOHN CAIN AND DICK PORTER

Gordon C. Holmes
RCE 10467

COUNTY SURVEYOR'S CERTIFICATE

I HAVE EXAMINED THIS MAP FOR CONFORMANCE WITH THE REQUIREMENTS OF CHAPTER 15 OF DIVISION 3 OF THE BUSINESS AND PROFESSIONS CODE THIS DAY OF 1965

COUNTY SURVEYOR

2594

RECORDER'S CERTIFICATE

FILED FOR RECORD THIS 9th DAY OF June 1965 AT 4 P.M IN BOOK 4 OF MAPS AT PAGE 61 AT THE REQUEST OF GORDON C. HOLMES

COUNTY RECORDER

RECORD OF SURVEY
NE 1/4 SE 1/4 SECTION 33
T35, R27E, MDB&M
COUNTY OF MONO
STATE OF CALIFORNIA