RECORD OF SURVEY MAP

A PORTION OF SECTIONS 28 AND 33, T.5S., R.37E., M.D.B.&M., IN THE COUNTY OF MONO, STATE OF CALIFORNIA.

39

SURVEYOR'S CERTIFICATE

This map correctly represents a survey made by me or under my direction in conformance with the requirements of the Land Surveyors Act at the request of Frank Alexis Jr. in April, 1965.

W. A. Smith
W.A. Smith "L.S. 3238"

COUNTY SURVEYOR'S CERTIFICATE

This map has been examined for conformance with the requirements of the Land Surveyors Act this ____ day of _____, 1965.

_____
County Surveyor

RECORDER'S CERTIFICATE

Filed for record this 8th day of July, 1965, at 10:45 A.M. in Book 4 of Record of Surveys at Page 63, at the request of W.A. Smith.

Ann Uzman
County Recorder of the County of Mono

BASIS OF BEARINGS

The bearing of East for the South line of Section 33, T.5S., R.37E., M.D.B.&M. was assumed and was used as basis of bearings shown upon this map.

LEGEND

◉ = Fd. monument as described ~ Set 2" I.P. ~ L.S. 3238.
● = Fd. monument as described ~ nothing set.
○ = Set 2"x2"
All distances and dimensions are shown in feet and decimals thereof.

NOTE:

Courses A to I indicates approximate course of existing earth ditch ~ Actual ditch meanders within a 50' wide area.
Courses I to M indicates ℄ of rock lined ditch.
Courses sandtrap - J-N indicates ℄ of existing 12" pipeline.

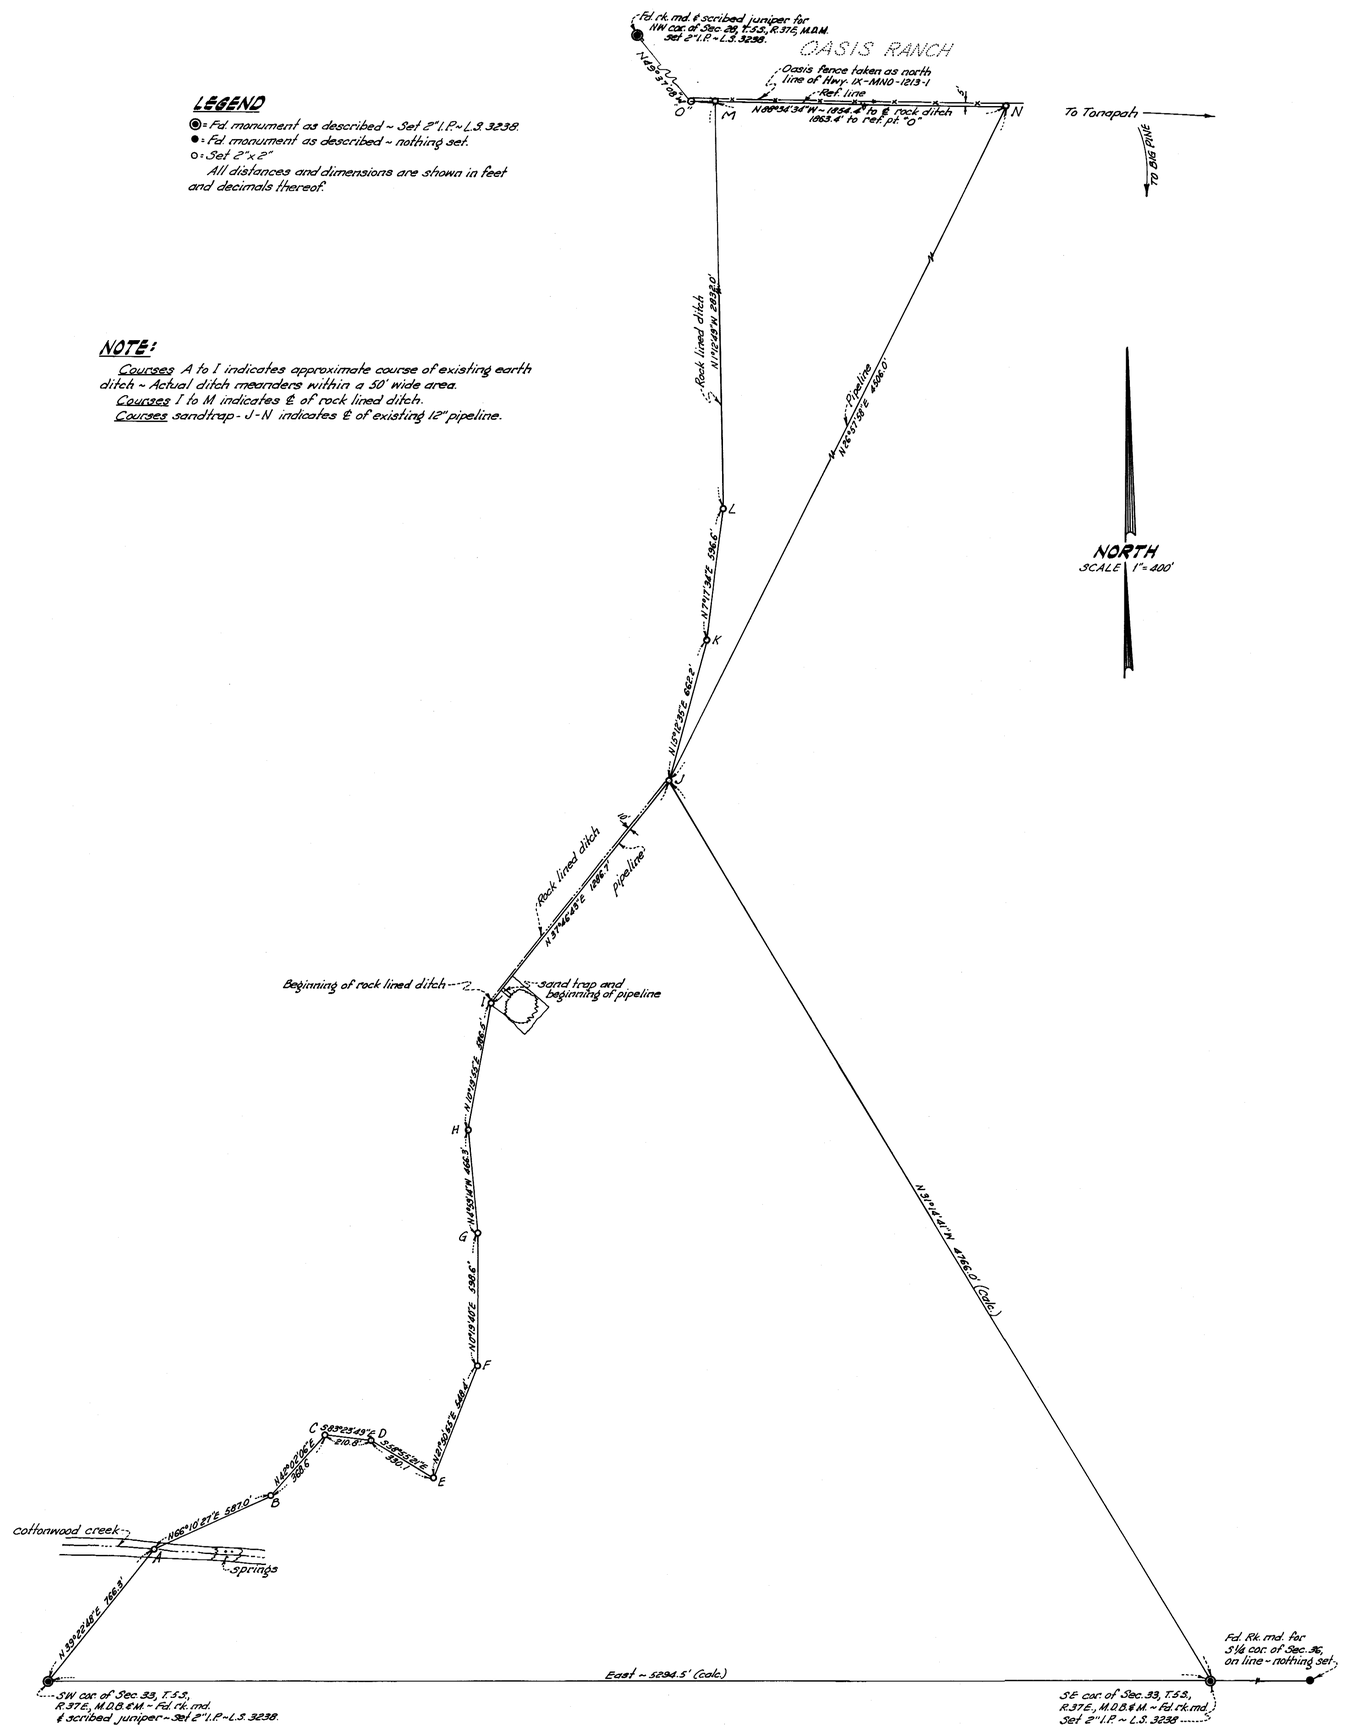

one sheet only

63