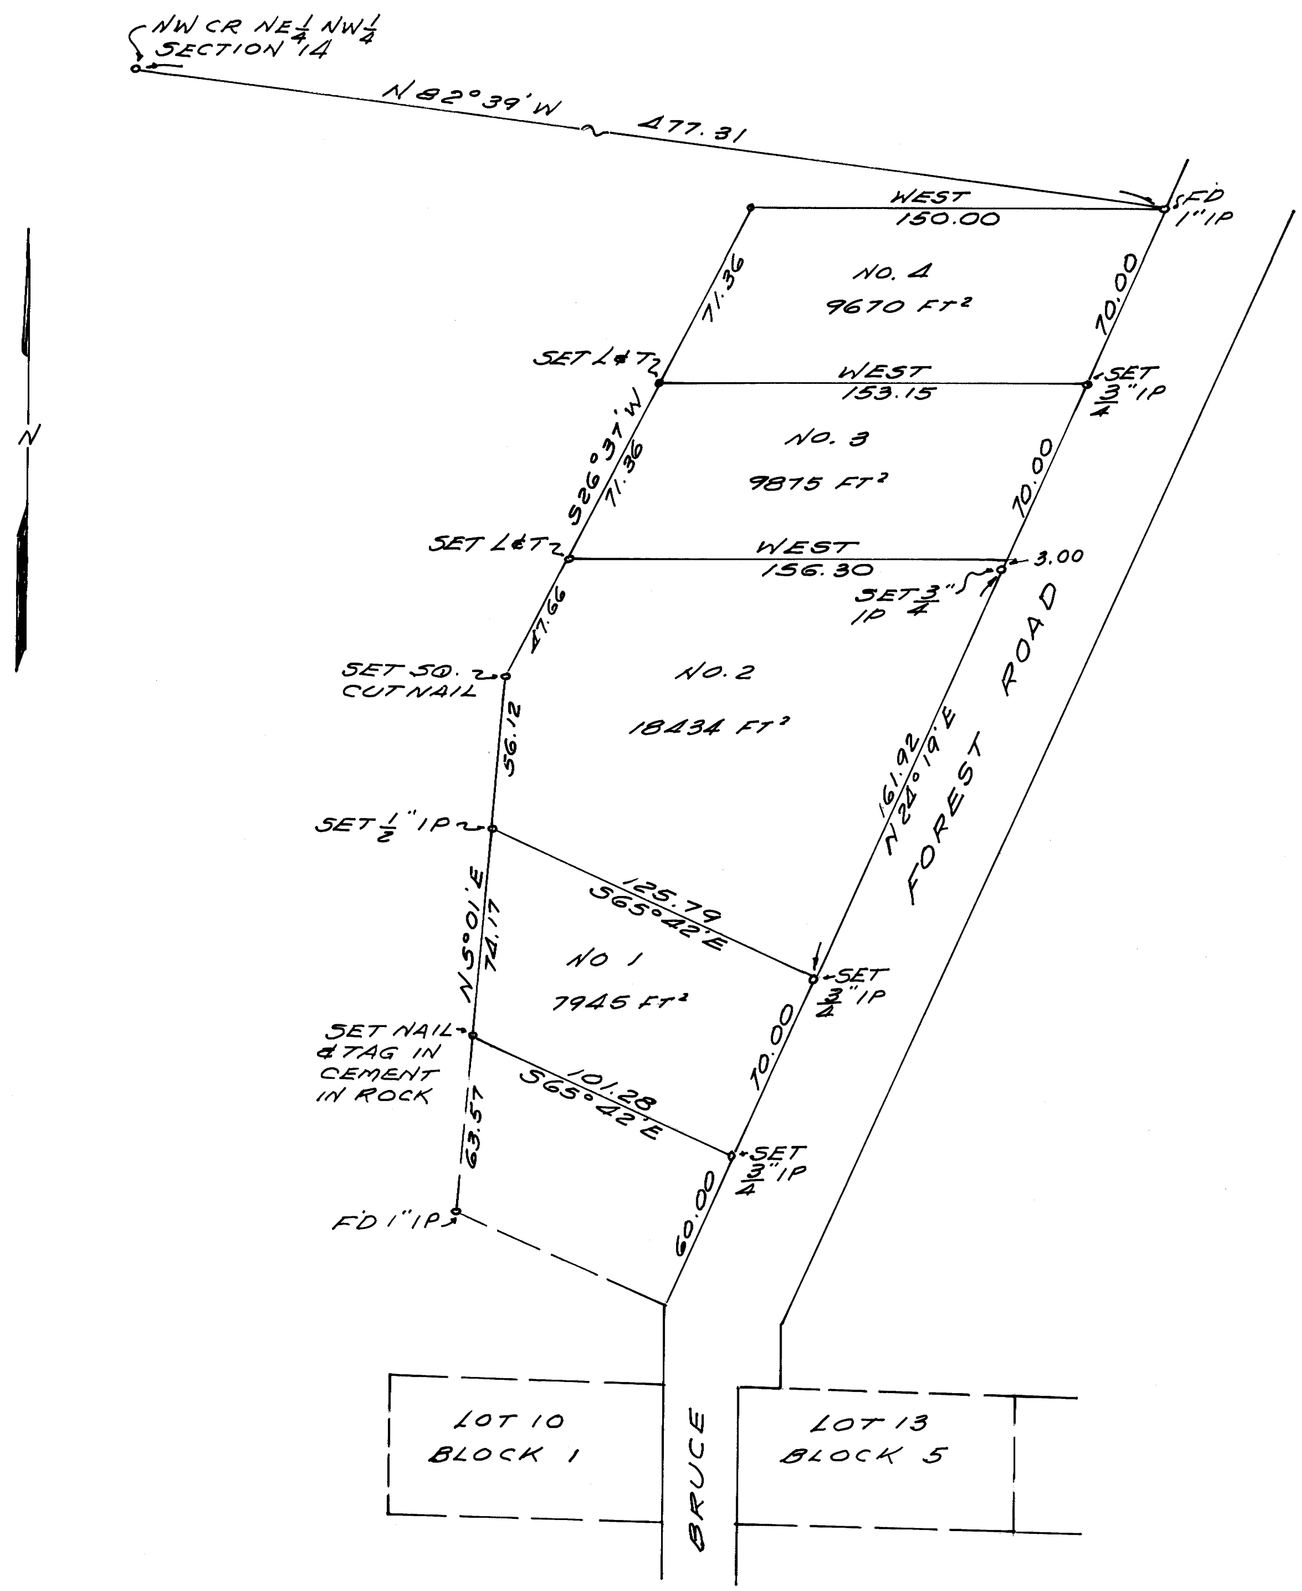


## SURVEYOR'S CERTIFICATE

THIS MAP CORRECTLY REPRESENTS A SURVEY MADE BY ME IN CONFORMANCE WITH THE REQUIREMENTS OF CHAPTER 15 OF DIVISION 3 OF THE BUSINESS AND PROFESSIONS CODE IN JUNE 1965 AT THE REQUEST OF WM. MANAHAN

Gordon C Holmes
RCE 10467

## COUNTY SURVEYOR'S CERTIFICATE

I HAVE EXAMINED THIS MAP FOR CONFORMANCE WITH THE REQUIREMENTS OF CHAPTER 15 OF DIVISION 3 OF THE BUSINESS AND PROFESSIONS CODE THIS _____ DAY OF _____, 1965

COUNTY SURVEYOR

## RECORDER'S CERTIFICATE

FILED FOR RECORD THIS 8TH DAY OF July, 1965 AT 4:45 PM IN BOOK 4 OF MAPS AT PAGE 65 AT THE REQUEST OF WM. MANAHAN

Ann Atzman
COUNTY RECORDER

## BASIS OF BEARINGS

BEARINGS ARE BASED ON THE TRUE CENTERLINE OF FOREST ROAD AS SHOWN ON RS MAP FILED IN BOOK 3 OF MAPS AT PAGE 62, OFFICIAL RECORDS OF MONO COUNTY

RECORD OF SURVEY
T2S R26E MDB&M
A PORTION OF THE
NE¼ NW¼ SECTION 14
MONO COUNTY, CALIFORNIA

SCALE 1" = 40'