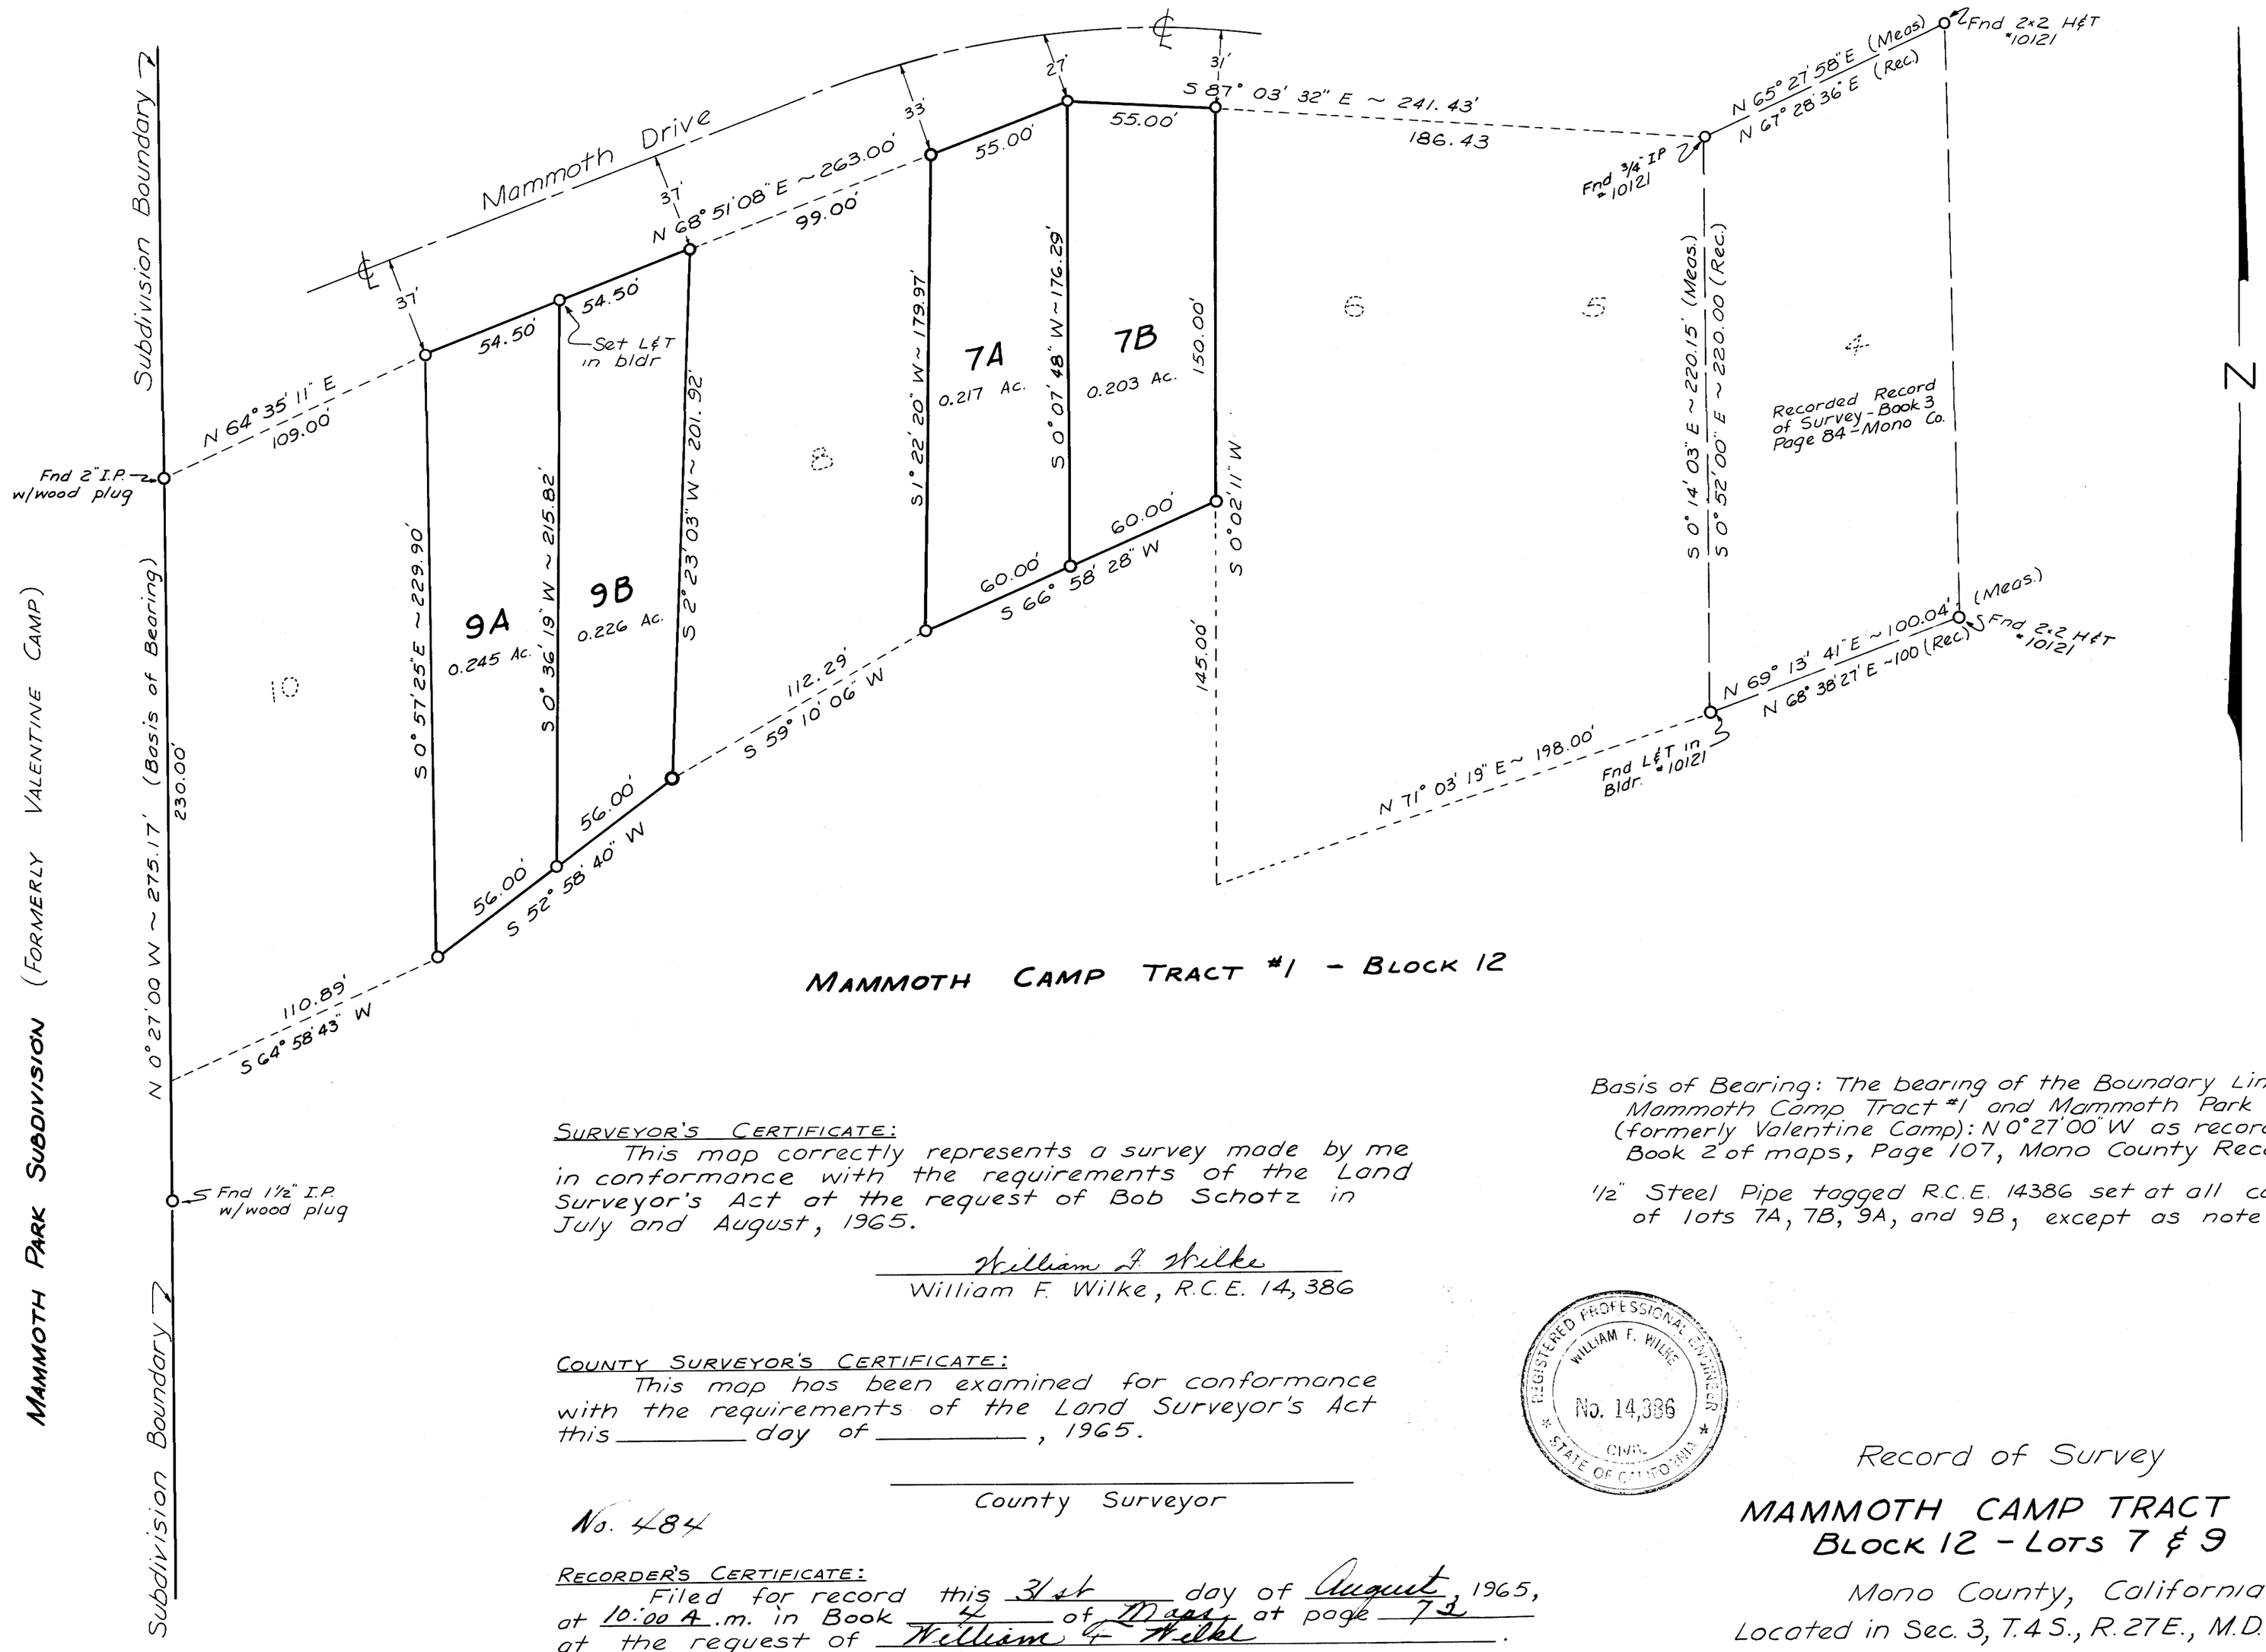

MAMMOTH CAMP TRACT #1 - BLOCK 12

Basis of Bearing: The bearing of the Boundary Line between Mammoth Camp Tract #1 and Mammoth Park Subdivision (formerly Valentine Camp): N 0°27'00" W as recorded in Book 2 of maps, Page 107, Mono County Records.

½" Steel Pipe tagged R.C.E. 14386 set at all corners of lots 7A, 7B, 9A, and 9B, except as noted.

SURVEYOR'S CERTIFICATE:
This map correctly represents a survey made by me in conformance with the requirements of the Land Surveyor's Act at the request of Bob Schotz in July and August, 1965.

William F. Wilke
William F. Wilke, R.C.E. 14,386

REGISTERED PROFESSIONAL ENGINEER
WILLIAM F. WILKE
No. 14,386
CIVIL
STATE OF CALIFORNIA

COUNTY SURVEYOR'S CERTIFICATE:
This map has been examined for conformance with the requirements of the Land Surveyor's Act this _____ day of _____, 1965.

_____
County Surveyor

No. 484

RECORDER'S CERTIFICATE:
Filed for record this 31st day of August, 1965, at 10:00 A.m. in Book 4 of Maps at page 72 at the request of William F. Wilke.

Anna M. Webb
County Recorder

Record of Survey

MAMMOTH CAMP TRACT #1
BLOCK 12 - LOTS 7 & 9

Mono County, California
Located in Sec. 3, T.4S., R.27E., M.D.B. & M.
Scale 1" = 40' August, 1965
Downer Engineering - Minden, Nevada