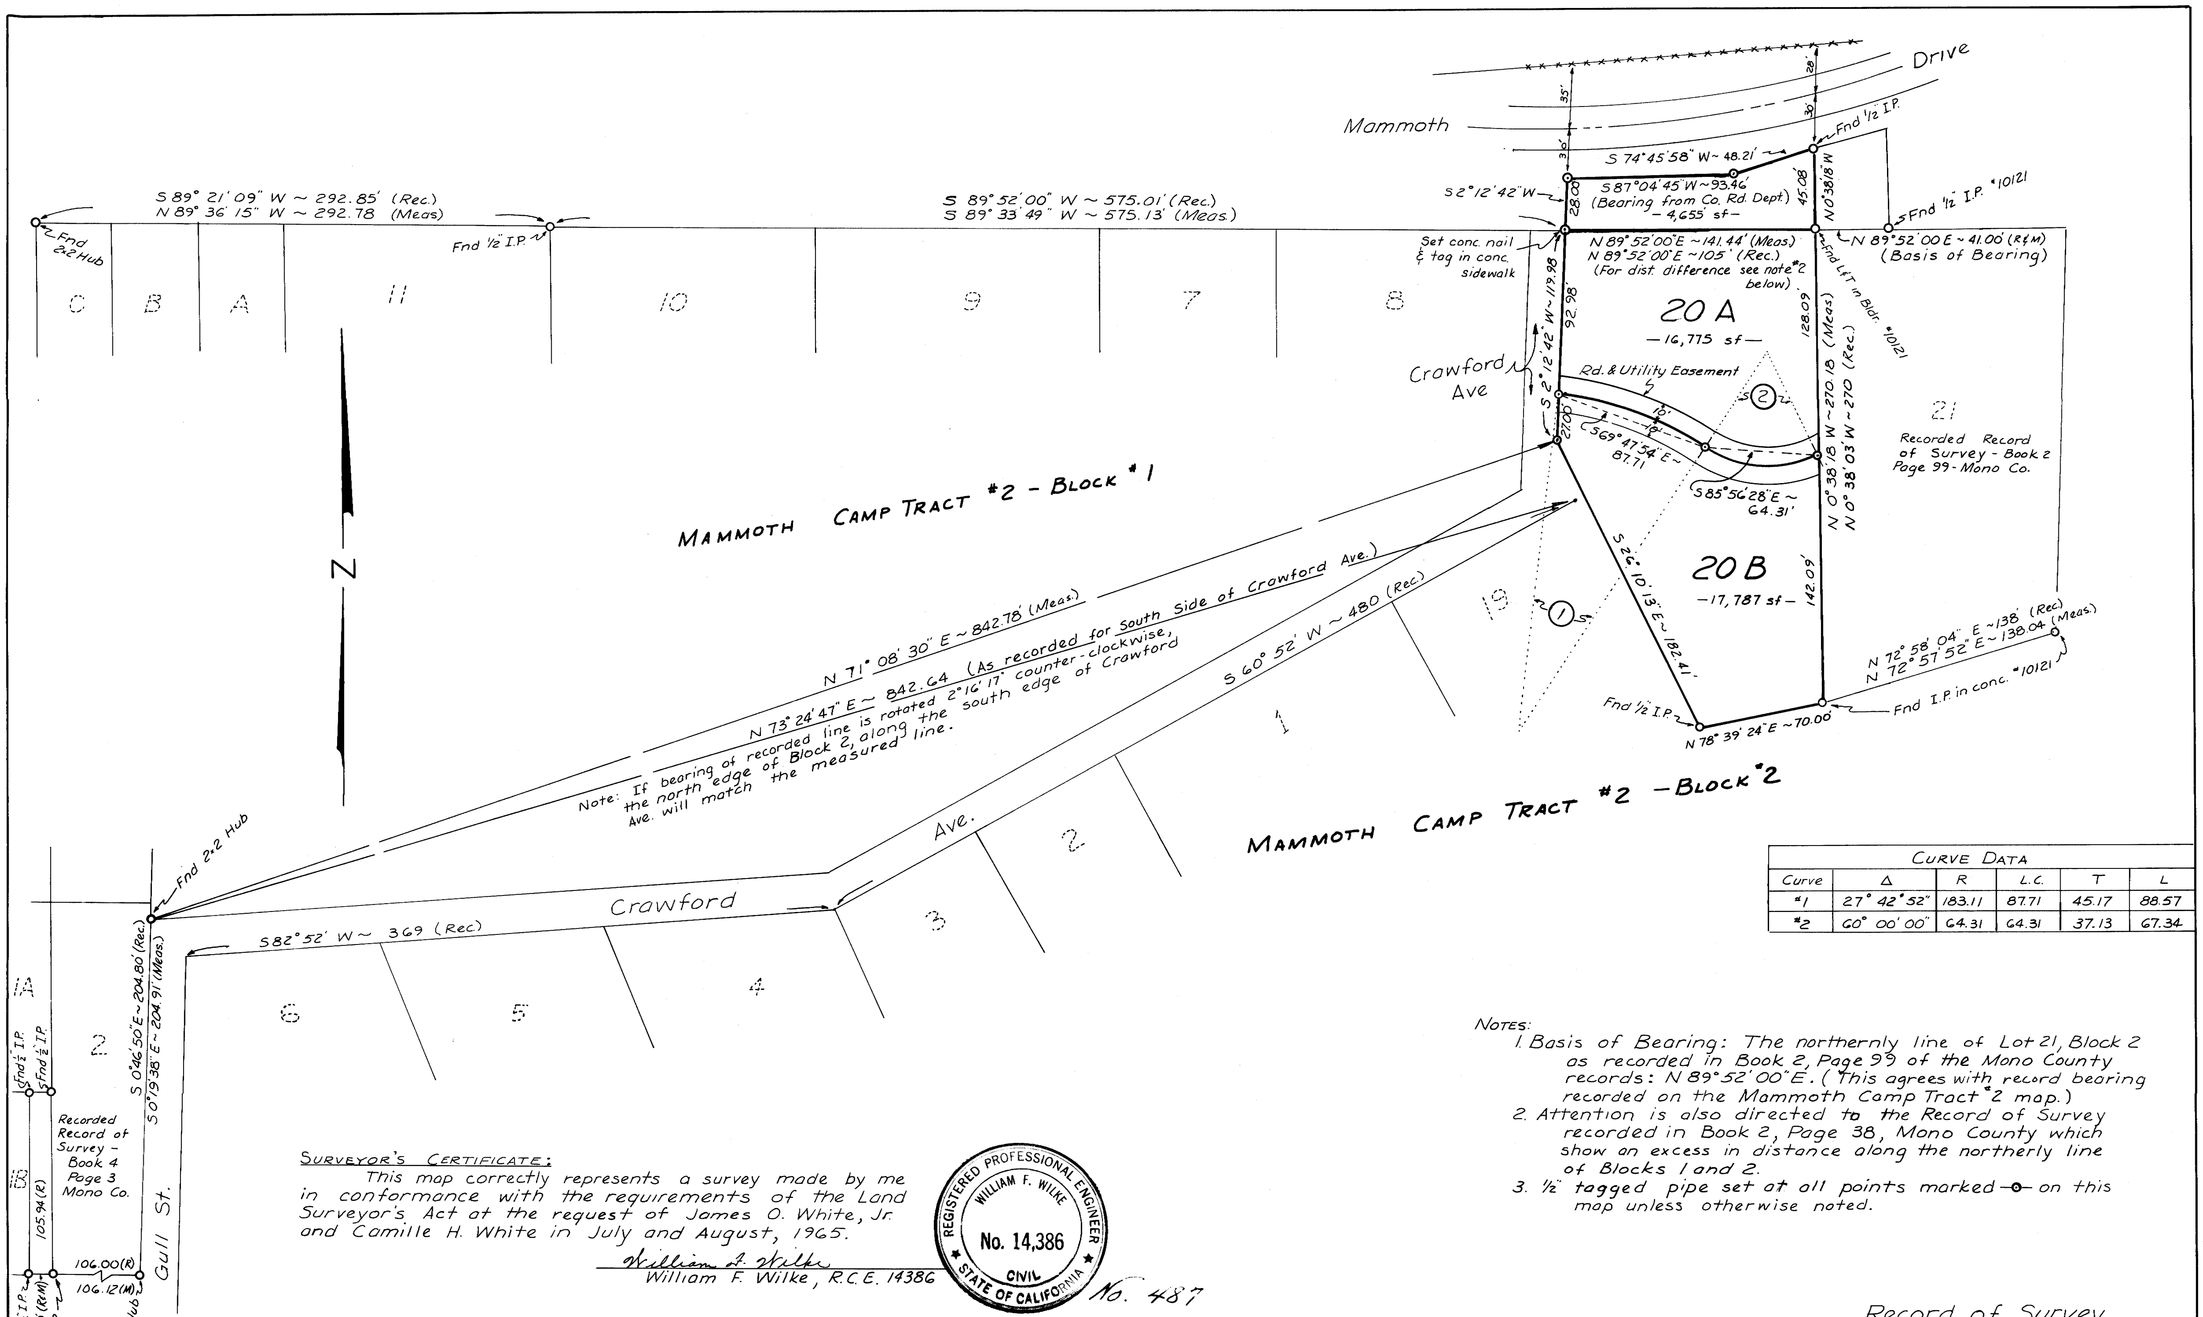

CURVE DATA					
Curve	Δ	R	L.C.	T	L
#1	27° 42' 52"	183.11	87.71	45.17	88.57
#2	60° 00' 00"	64.31	64.31	37.13	67.34

NOTES:

1. Basis of Bearing: The northernly line of Lot 21, Block 2 as recorded in Book 2, Page 99 of the Mono County records: N 89° 52' 00" E. (This agrees with record bearing recorded on the Mammoth Camp Tract #2 map.)
2. Attention is also directed to the Record of Survey recorded in Book 2, Page 38, Mono County which show an excess in distance along the northerly line of Blocks 1 and 2.
3. 1/2" tagged pipe set at all points marked —o— on this map unless otherwise noted.

SURVEYOR'S CERTIFICATE:

This map correctly represents a survey made by me in conformance with the requirements of the Land Surveyor's Act at the request of James O. White, Jr. and Camille H. White in July and August, 1965.

William F. Wilke
William F. Wilke, R.C.E. 14386

REGISTERED PROFESSIONAL ENGINEER
WILLIAM F. WILKE
No. 14,386
CIVIL
STATE OF CALIFORNIA

No. 487

COUNTY SURVEYOR'S CERTIFICATE:

This map has been examined for conformance with the requirements of the Land Surveyor's Act this _____ day of _____, 1965.

_____
County Surveyor

RECORDER'S CERTIFICATE:

Filed for record this 31st day of August, 1965 at 10:00 A.m. in Book 4 of Maps at page 75 at the request of William F. Wilke.

Anne M. Webb
County Recorder

Record of Survey
MAMMOTH CAMP TRACT #2
BLOCK 2 - LOT 20
Mono County, California
Section 3, T.4 S., R.27 E., M.D.B. & M.
Scale: 1" = 50' August, 1965
Downer Engineering - Minden, Nevada