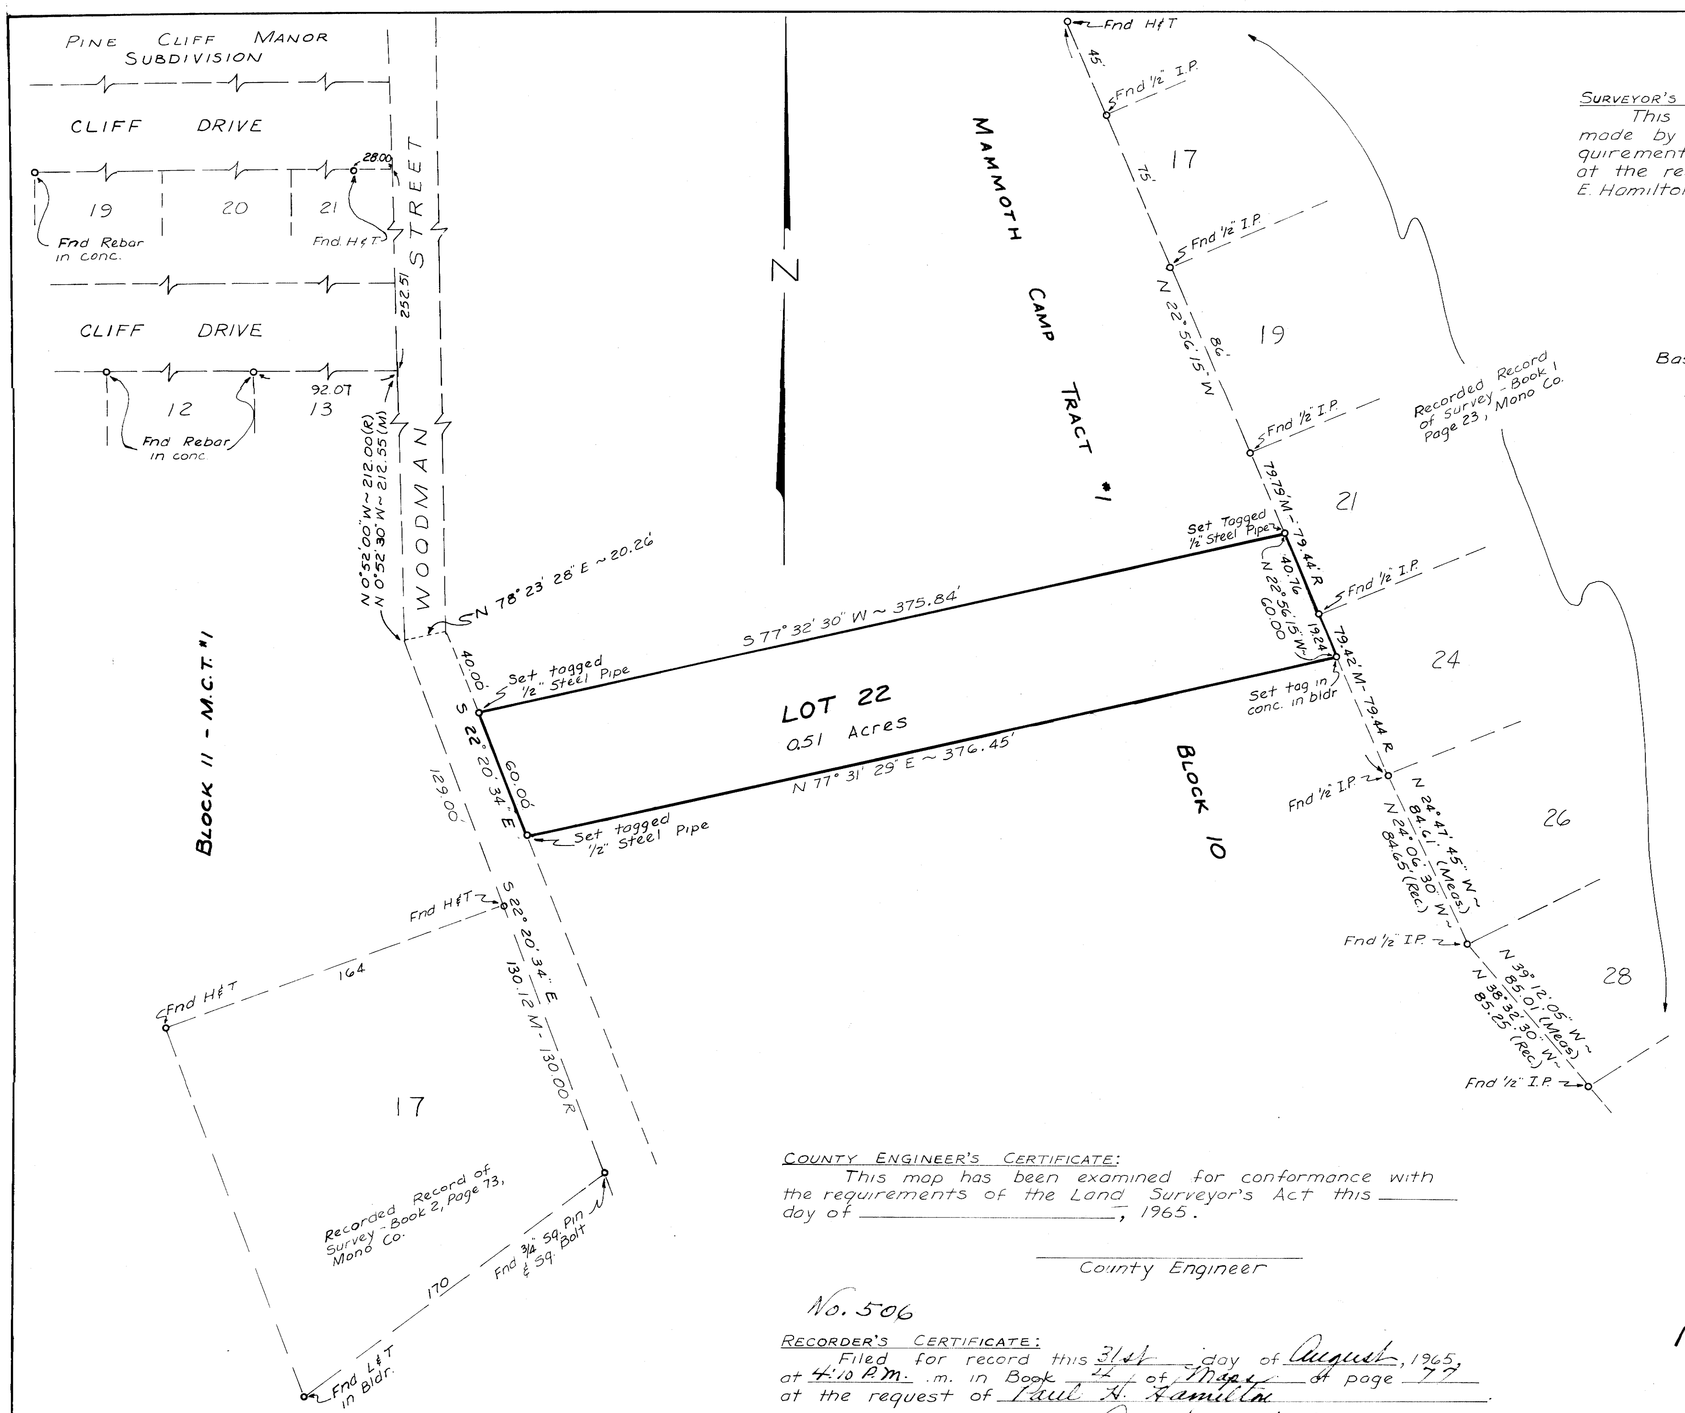

SURVEYOR'S CERTIFICATE:

This map correctly represents a survey made by me in conformance with the requirements of the Land Surveyor's Act at the request of Paul H. Hamilton, Sr., May E. Hamilton, and Paul H. Hamilton, Jr. in July, 1965.

William F. Wilke
William F. Wilke, R.C.E. 14386

Basis of Bearing: The easternly line of Lot 17, Block 11, M.C.T. #1 along Woodman Street as recorded in Book 2, Page 73, Mono County Records: S 22° 20' 34" W

REGISTERED PROFESSIONAL ENGINEER
WILLIAM F. WILKE
No. 14,386
CIVIL
STATE OF CALIFORNIA

COUNTY ENGINEER'S CERTIFICATE:

This map has been examined for conformance with the requirements of the Land Surveyor's Act this _____ day of _____, 1965.

_____
County Engineer

No. 506

RECORDER'S CERTIFICATE:

Filed for record this 31st day of August, 1965, at 4:10 P.M. .m. in Book 4 of Maps at page 77 at the request of Paul H. Hamilton.

Anna M. Webb
County Recorder

Record of Survey
MAMMOTH CAMP TRACT #1
BLOCK 10 - LOT 22
Mono County, California
Section 3, T. 4 S., R. 27 E., M.D.B.&M.
Scale: 1" = 40' August, 1965
Downer Engineering - Minden, Nevada