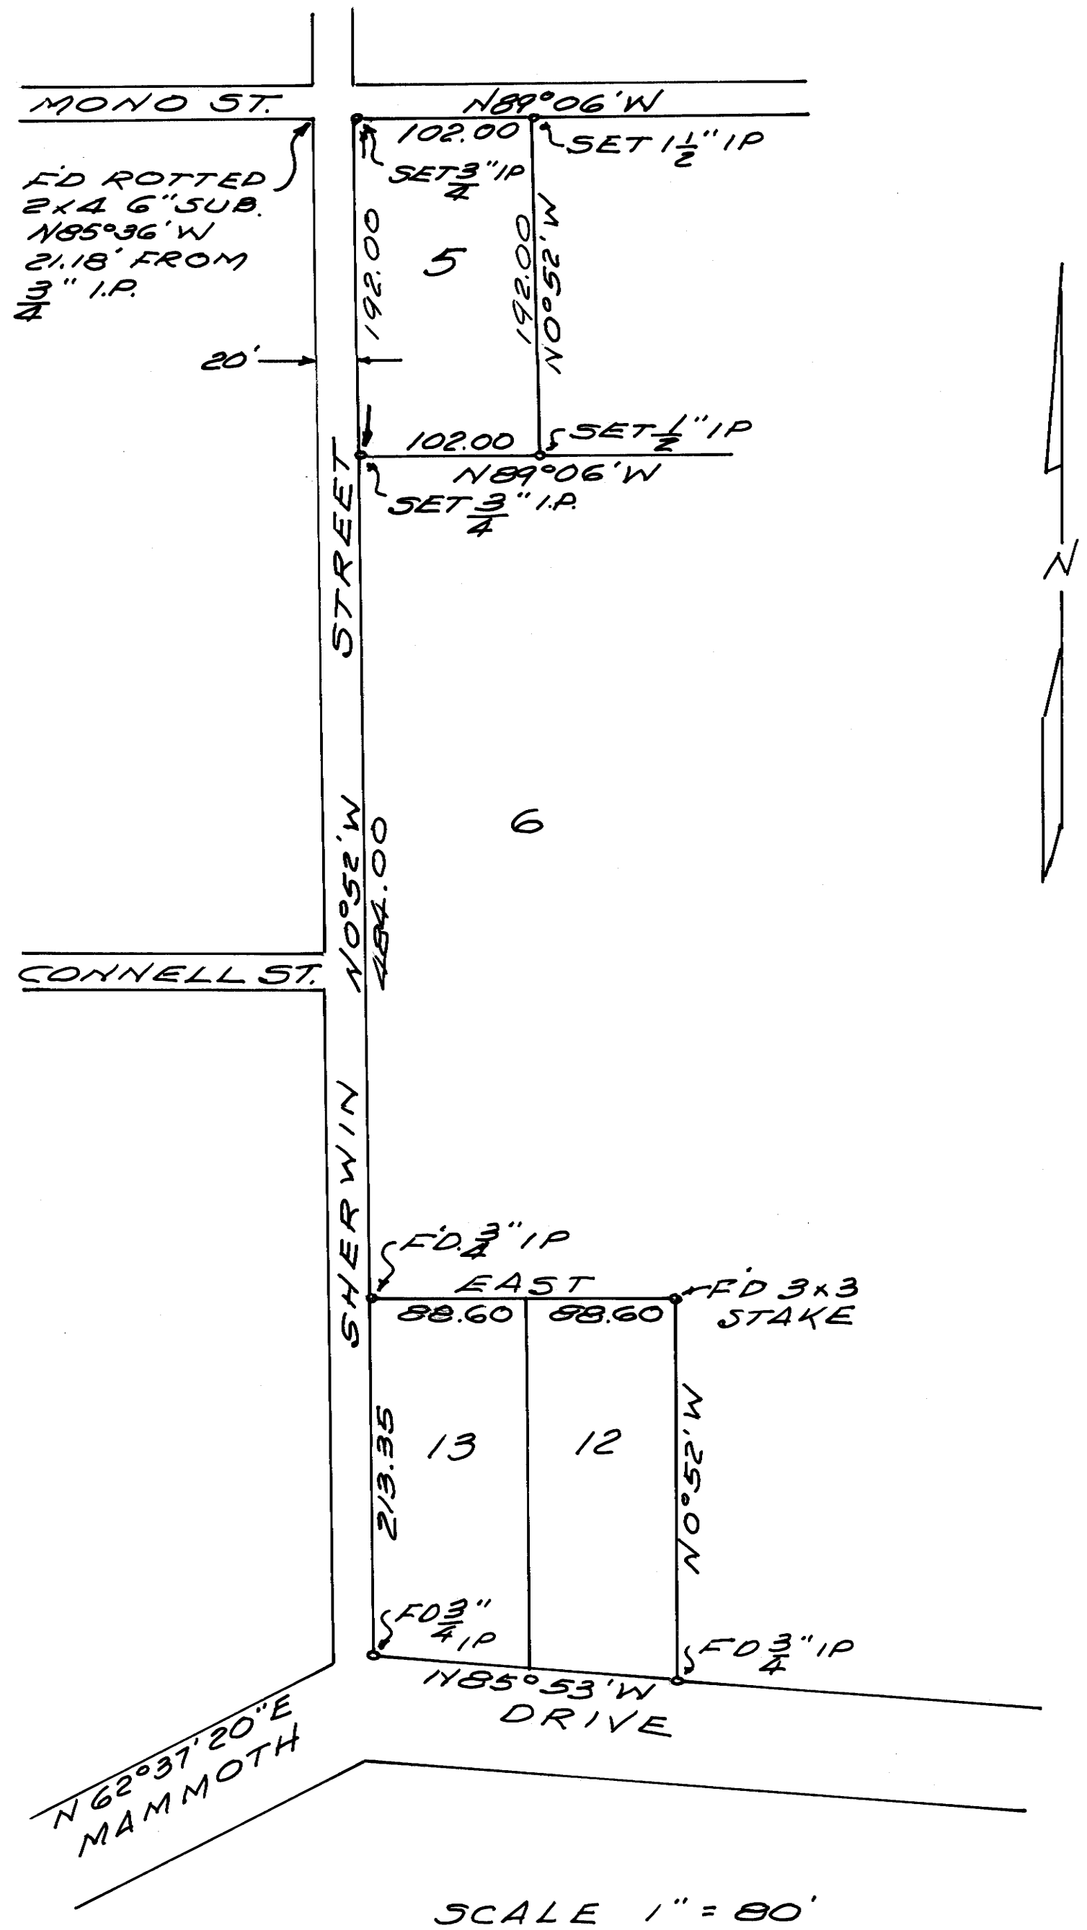

SURVEYOR'S CERTIFICATE

THIS MAP CORRECTLY REPRESENTS A SURVEY MADE BY ME IN CONFORMANCE WITH THE REQUIREMENTS OF CHAPTER 15 OF DIVISION 3 OF THE BUSINESS AND PROFESSIONS CODE IN SEPTEMBER 1965 AT THE REQUEST OF W. F. CAUCH

Gordon C. Holmes
RCE 10467

COUNTY SURVEYOR'S CERTIFICATE

I HAVE EXAMINED THIS MAP FOR CONFORMANCE WITH THE REQUIREMENTS OF CHAPTER 15 OF DIVISION 3 OF THE BUSINESS AND PROFESSIONS CODE THIS ____ DAY OF _____ 1965

COUNTY SURVEYOR

RECORDER'S CERTIFICATE

FILED FOR RECORD THIS 28th DAY OF September, 1965, AT 3:PM IN BOOK 4 OF MAPS AT PAGE 84 AT THE REQUEST OF GORDON C. HOLMES

Anna M. Hebb
COUNTY RECORDER

BASIS OF BEARINGS

BEARINGS ARE BASED ON THE RECORD BEARING OF THE TWO ¾" I.P.'S ON THE WEST LINE OF LOT 13

RECORD OF SURVEY
MAMMOTH CAMP TRACT NO. 1
BLOCK 3
MONO COUNTY
CALIFORNIA