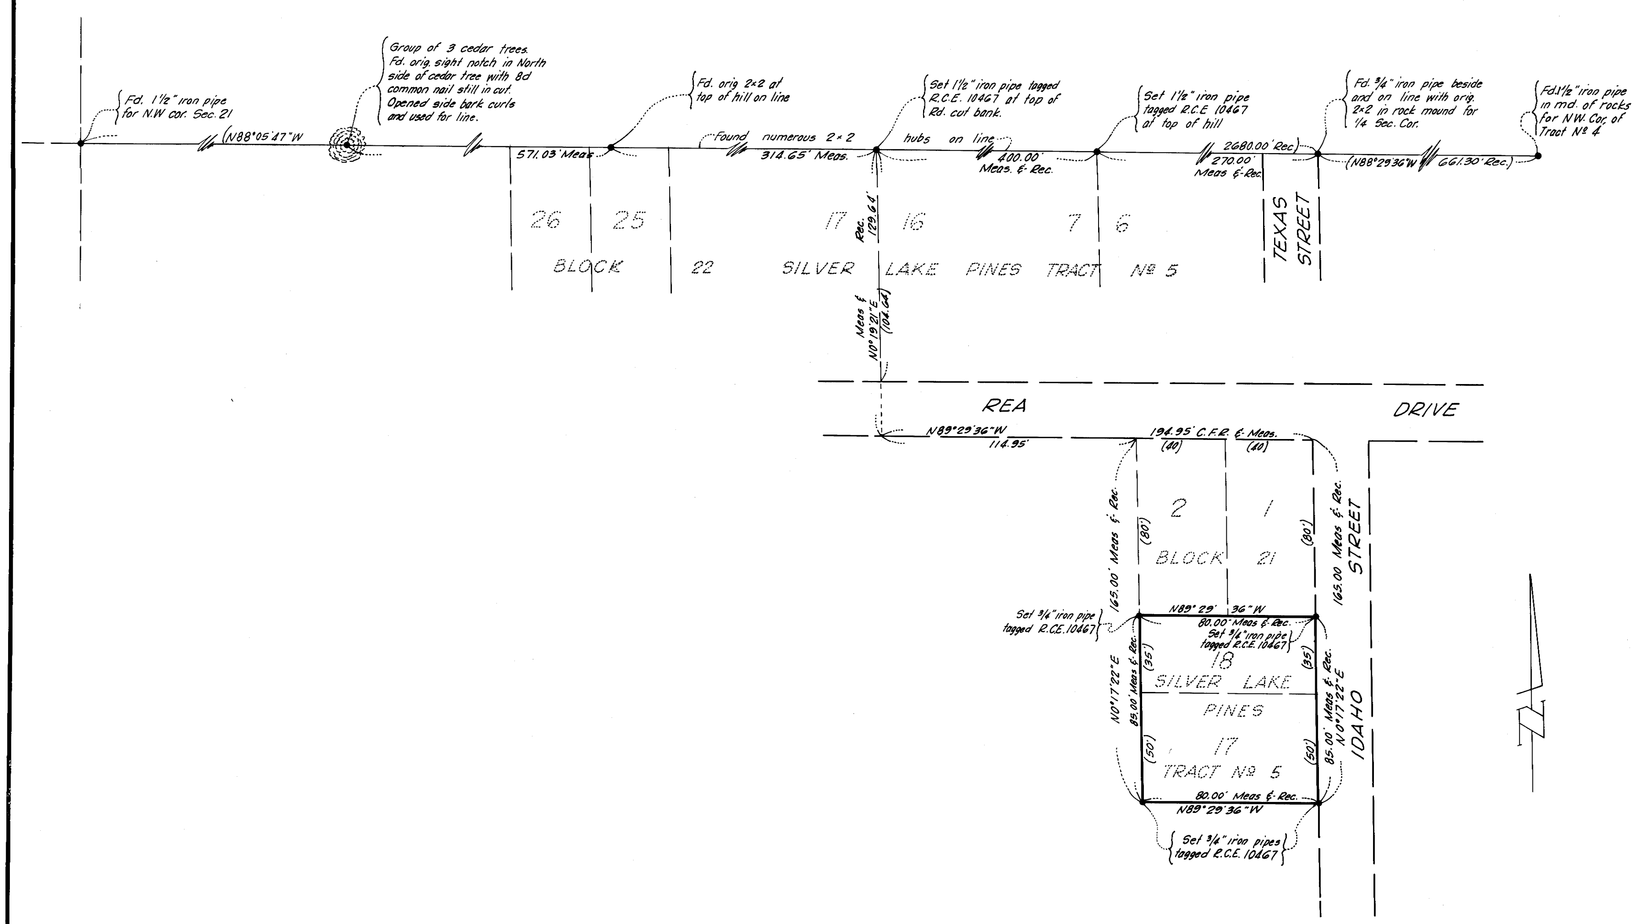

SURVEYOR'S CERTIFICATE

This map correctly represents a survey made by me in conformance with the requirements of Chapter 15, Division 3 of the Business and Professions Code in September, 1965 at the request of Bruce Clark

GORDON C. HOLMES, R.C.E. 10467

COUNTY SURVEYOR'S CERTIFICATE

I have examined this map for conformance with the requirements of Chapter 15, Division 3 of the Business and Professions Code this ___ day of _____ 1965

COUNTY SURVEYOR, MONO COUNTY

No. 902

RECORDER'S CERTIFICATE

Filed for record this 14th day of October, 1965 at 11:00 A.M. in Book 4 of Maps at page 86 at the request of Gordon C. Holmes

COUNTY RECORDER, MONO COUNTY

RECORD OF SURVEY

LOTS 17 AND 18 IN BLOCK 22 OF SILVER LAKE PINES TRACT № 5, M.B. 1, PG. 11 ET SEQ., IN THE COUNTY OF MONO, STATE OF CALIFORNIA

GORDON C. HOLMES RCE 10467 SEPTEMBER 1965

SCALE 1" = 40'