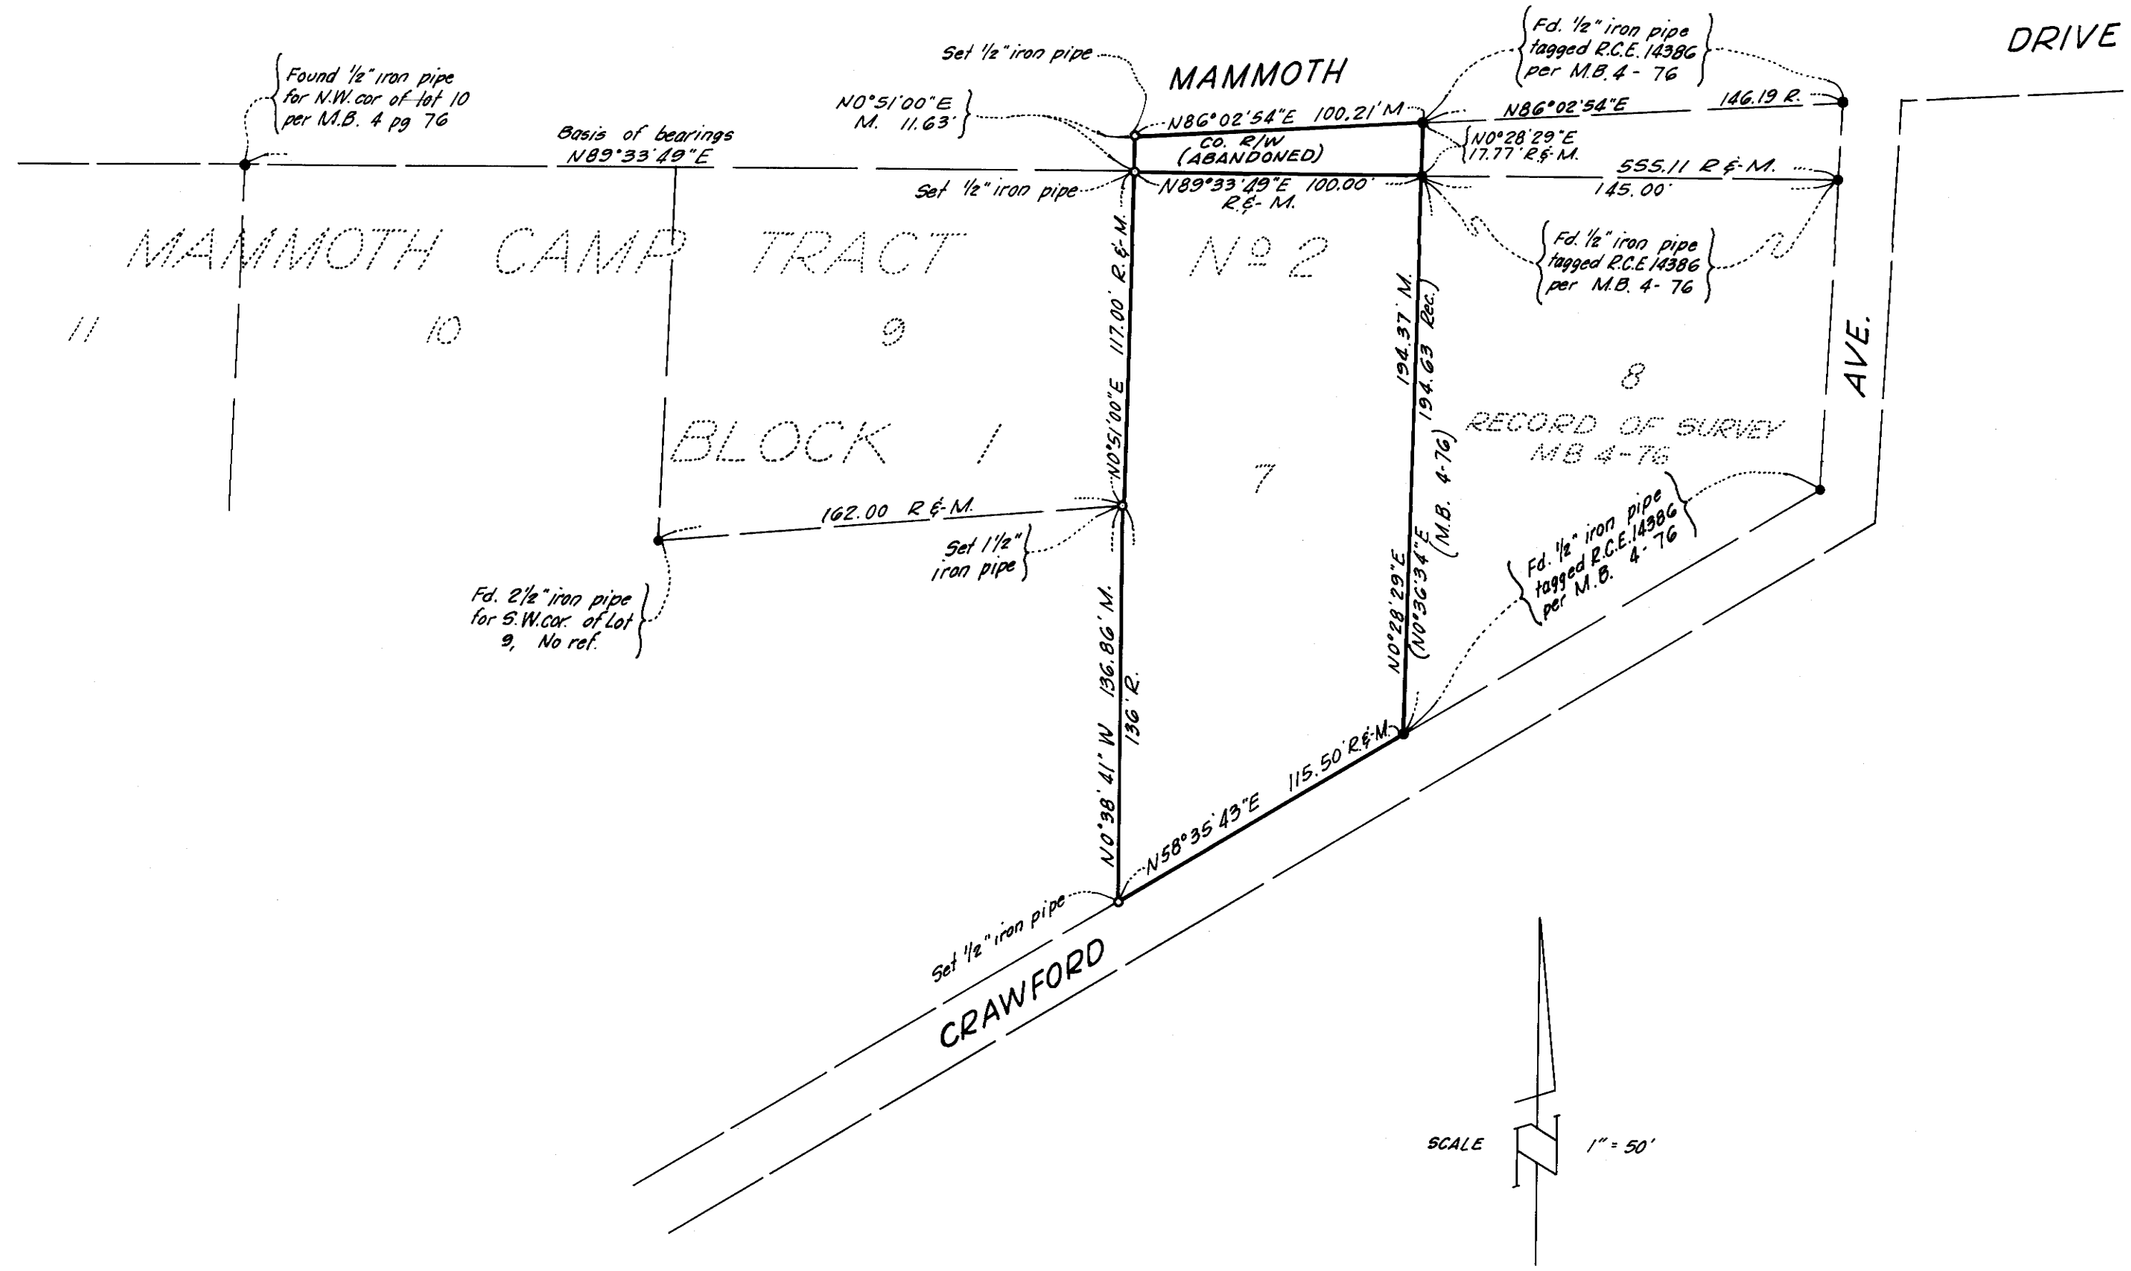

SURVEYOR'S CERTIFICATE

This map correctly represents a survey made by me in conformance with the requirements of Chapter 15, Division 3 of the Business and Professions Code in October, 1965 at the request of Hartshorn Jarvis

Gordon C. Holmes
GORDON C. HOLMES
RCE 10467

COUNTY SURVEYOR'S CERTIFICATE

This map has been examined for conformance with the requirements of Division 15, Chapter 3 of the Business and Professions Code this _____ day of _____, 1965.

_____
COUNTY SURVEYOR
MONO COUNTY

COUNTY RECORDER'S CERTIFICATE

Filed for record this 20th day of October, 1965 at 10:30 A M. in Book 4 of Maps at page 87 at the request of Gordon C. Holmes.

Ann M. Krebb
COUNTY RECORDER
MONO COUNTY

BASIS OF BEARINGS

The bearing of the line between a found 1/2" iron pipe at the NW cor. of Lot 10 and a found 1/2" iron pipe at the NE. cor. of Lot 8, being a portion of Block 2, Mammoth Camp Tract Nº 2 as shown on Record of Survey, M.B. 4, pg 76, being N89°33'49"E was use as the basis of bearings for this map.

MONUMENT NOTE

○ = Set monument as described, tagged R.C.E. 10467

● = Found monument as described

RECORD OF SURVEY

LOT 7, BLOCK 1, MAMMOTH CAMP TRACT Nº 2 & A PORTION OF MAMMOTH DRIVE, COUNTY ROAD (ABANDONED) ALL WITHIN THE COUNTY OF MONO, STATE OF CALIFORNIA.

GORDON C. HOLMES OCT. 1965 SCALE 1" = 50'