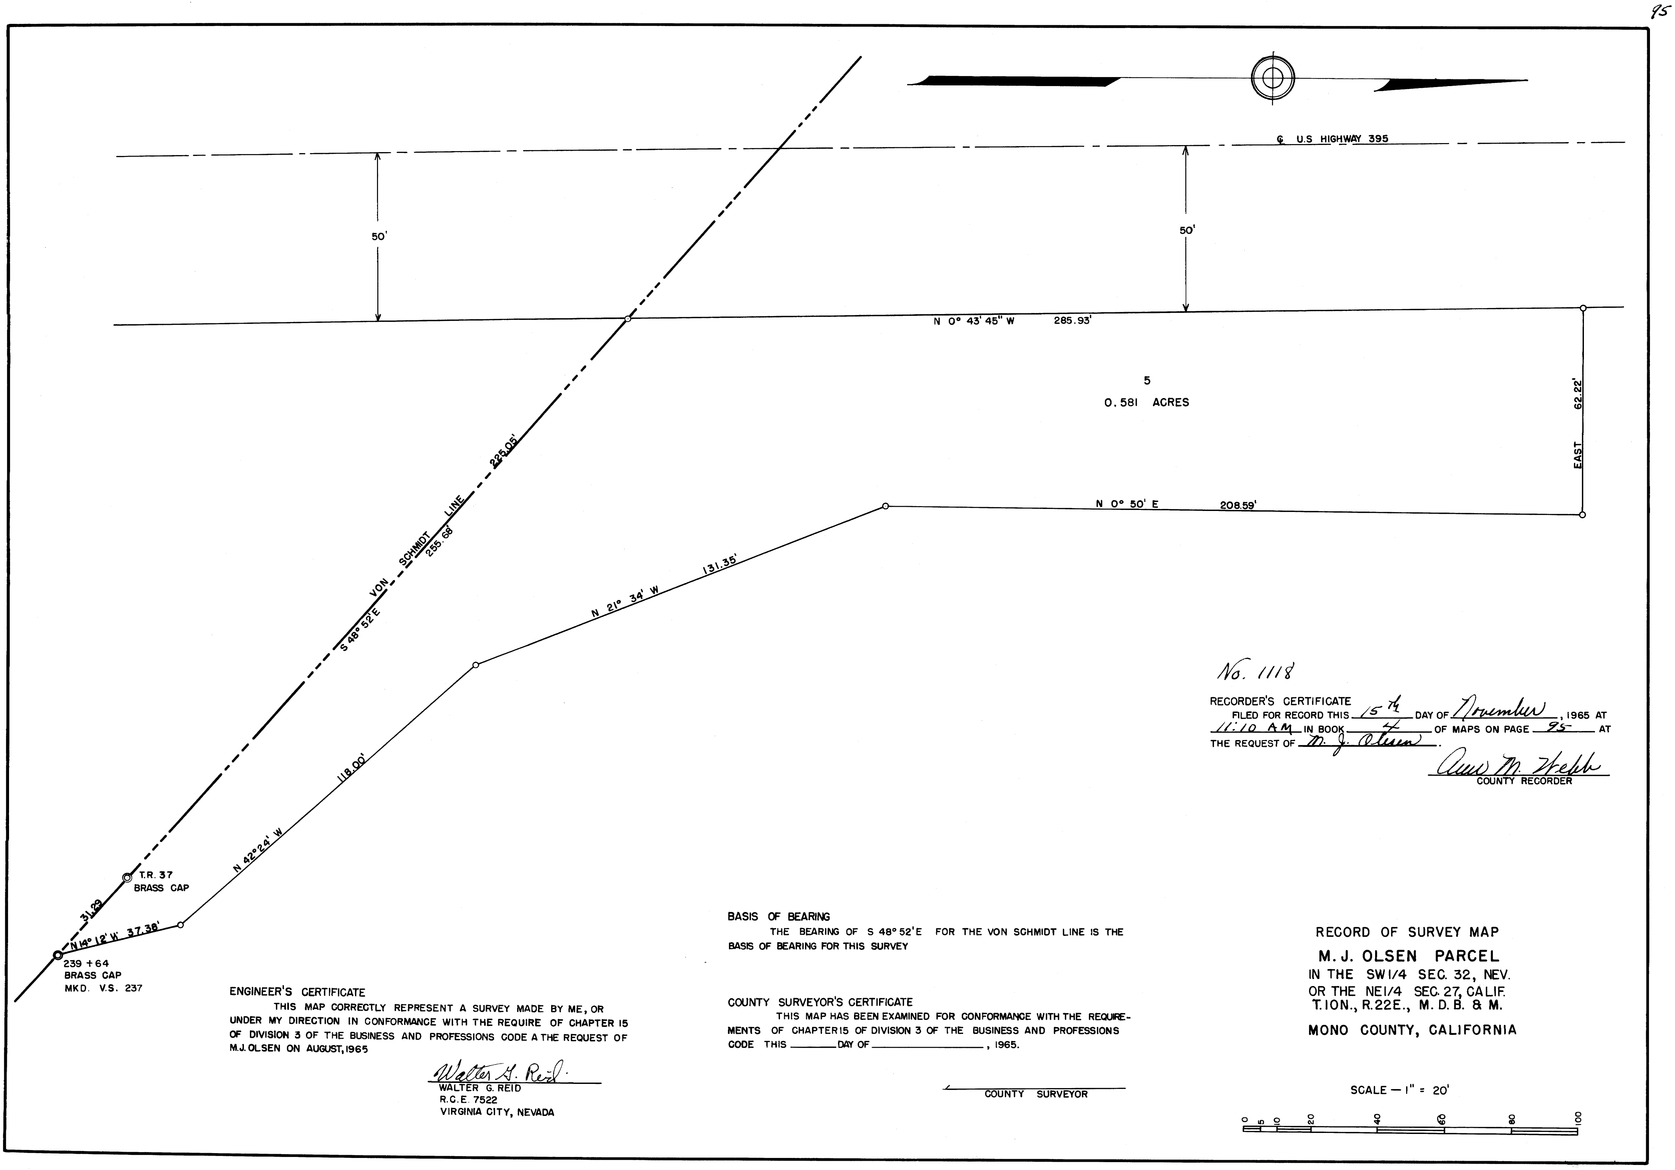

No. 1118

RECORDER'S CERTIFICATE
FILED FOR RECORD THIS 15th DAY OF December, 1965 AT 11:10 A.M. IN BOOK 4 OF MAPS ON PAGE 95 AT THE REQUEST OF M. J. Olsen.

Ann M. Heath
COUNTY RECORDER

ENGINEER'S CERTIFICATE

THIS MAP CORRECTLY REPRESENT A SURVEY MADE BY ME, OR UNDER MY DIRECTION IN CONFORMANCE WITH THE REQUIRE OF CHAPTER 15 OF DIVISION 3 OF THE BUSINESS AND PROFESSIONS CODE A THE REQUEST OF M.J. OLSEN ON AUGUST, 1965

Walter G. Reid
WALTER G. REID
R.C.E. 7522
VIRGINIA CITY, NEVADA

BASIS OF BEARING

THE BEARING OF S 48° 52' E FOR THE VON SCHMIDT LINE IS THE BASIS OF BEARING FOR THIS SURVEY

COUNTY SURVEYOR'S CERTIFICATE

THIS MAP HAS BEEN EXAMINED FOR CONFORMANCE WITH THE REQUIREMENTS OF CHAPTER 15 OF DIVISION 3 OF THE BUSINESS AND PROFESSIONS CODE THIS _____ DAY OF _____, 1965.

_____
COUNTY SURVEYOR

RECORD OF SURVEY MAP

M. J. OLSEN PARCEL

IN THE SW1/4 SEC. 32, NEV.
OR THE NE1/4 SEC. 27, CALIF.
T. 1 ON., R. 22 E., M. D. B. & M.

MONO COUNTY, CALIFORNIA

SCALE — 1" = 20'

0 5 10 20 40 60 80 100