SHEET 2 OF 3 SHEETS
SCALE: 1" = 20'

MAMMOTH ESTATES UNIT Nº 1

IN THE UNINCORPORATED TERRITORY OF MONO COUNTY

CONDOMINIUM PURPOSES

ENGINEERED BY:
WILLIAMSON & SCHMID
CIVIL ENGINEERS
1535 E. 1 ST. STREET, SANTA ANA, CALIF.
SUITE E. PHONE: (714) 547-6721

NOTES: On all parcels solid lines indicate interior "face" walls of the building constructed thereon. Thickness of all outside walls is 0.46'. Thickness of all common walls is 0.78'.
The boundaries of the parcels hereon are measured to the interior surfaces of vertical & horizontal planes at the limits of the dimensions or elevations shown.
See Sheet Nº 1 for Basis of Bearings & Monument Notes.
F.F. as shown hereon denotes finished floor.
All parcel boundaries are at right angles or parallel unless otherwise noted.
Lot 1 comprises the land and real property within the Blue Border of this subdivision except therefrom that portion included within the parcels shown on Sheets 2 and 3.

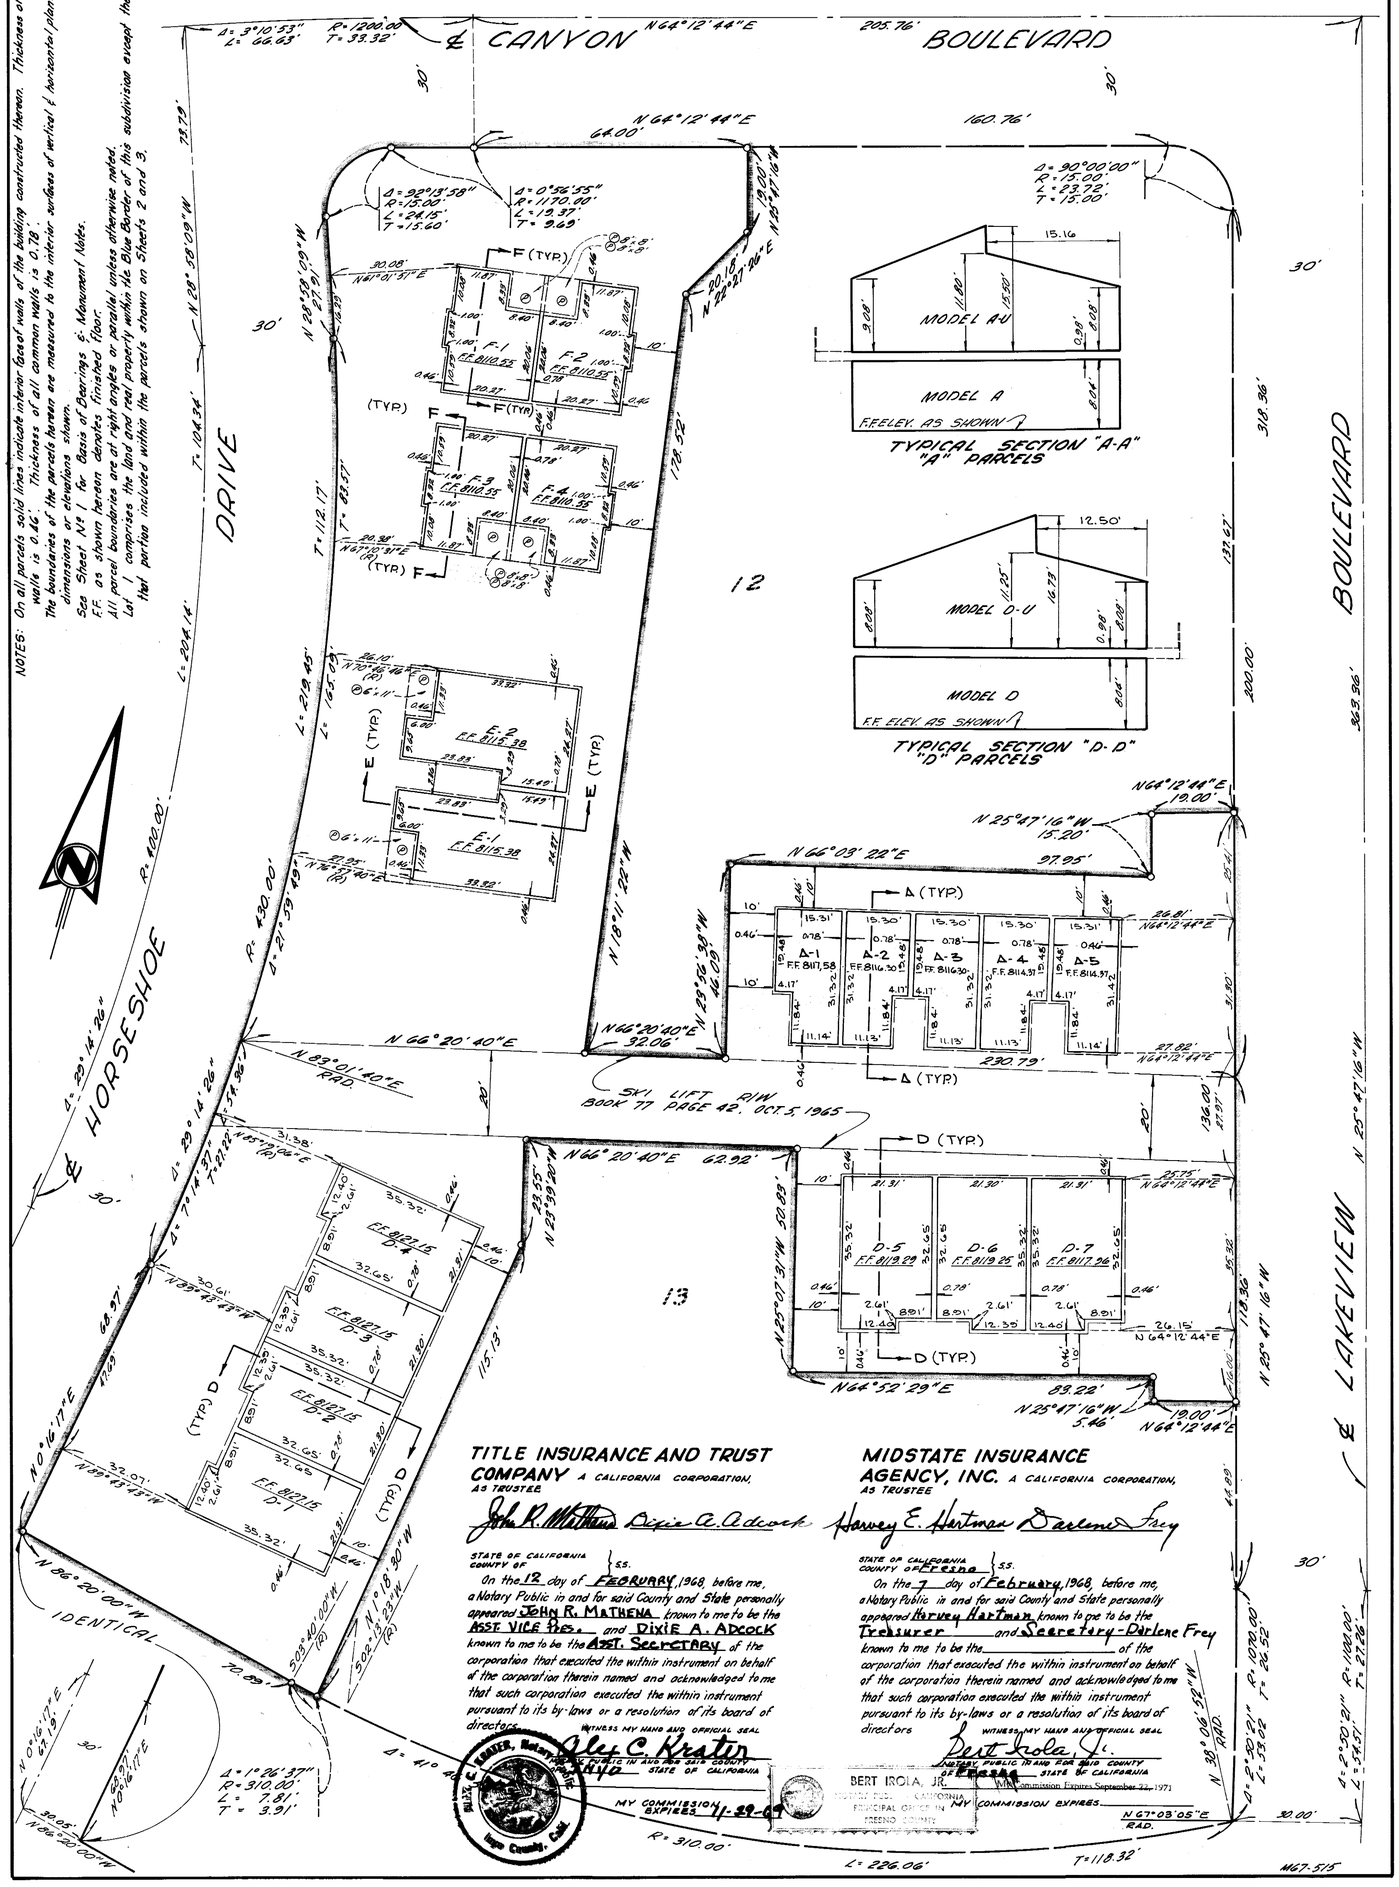

TITLE INSURANCE AND TRUST COMPANY A CALIFORNIA CORPORATION, AS TRUSTEE

John R. Mathena Dixie A. Adcock

STATE OF CALIFORNIA
COUNTY OF } SS.

On the 12 day of FEBRUARY, 1968, before me, a Notary Public in and for said County and State personally appeared JOHN R. MATHENA known to me to be the ASST VICE Pres. and DIXIE A. ADCOCK known to me to be the ASST. SECRETARY of the corporation that executed the within instrument on behalf of the corporation therein named and acknowledged to me that such corporation executed the within instrument pursuant to its by-laws or a resolution of its board of directors.

WITNESS MY HAND AND OFFICIAL SEAL

Ely C. Kratin
NOTARY PUBLIC IN AND FOR SAID COUNTY AND STATE OF CALIFORNIA

MY COMMISSION EXPIRES 1-29-69

MIDSTATE INSURANCE AGENCY, INC. A CALIFORNIA CORPORATION, AS TRUSTEE

Harvey E. Hartman Darlene Frey

STATE OF CALIFORNIA
COUNTY OF Fresno } SS.

On the 7 day of February, 1968, before me, a Notary Public in and for said County and State personally appeared Harvey Hartman known to me to be the Treasurer and Secretary-Darlene Frey known to me to be the of the corporation that executed the within instrument on behalf of the corporation therein named and acknowledged to me that such corporation executed the within instrument pursuant to its by-laws or a resolution of its board of directors.

WITNESS MY HAND AND OFFICIAL SEAL

Bert Irola Jr.
NOTARY PUBLIC IN AND FOR SAID COUNTY OF Fresno STATE OF CALIFORNIA

BERT IROLA, JR.
NOTARY PUBLIC - CALIFORNIA
PRINCIPAL OFFICE IN
FRESNO COUNTY
My Commission Expires September 22, 1971

MY COMMISSION EXPIRES

MG7-515