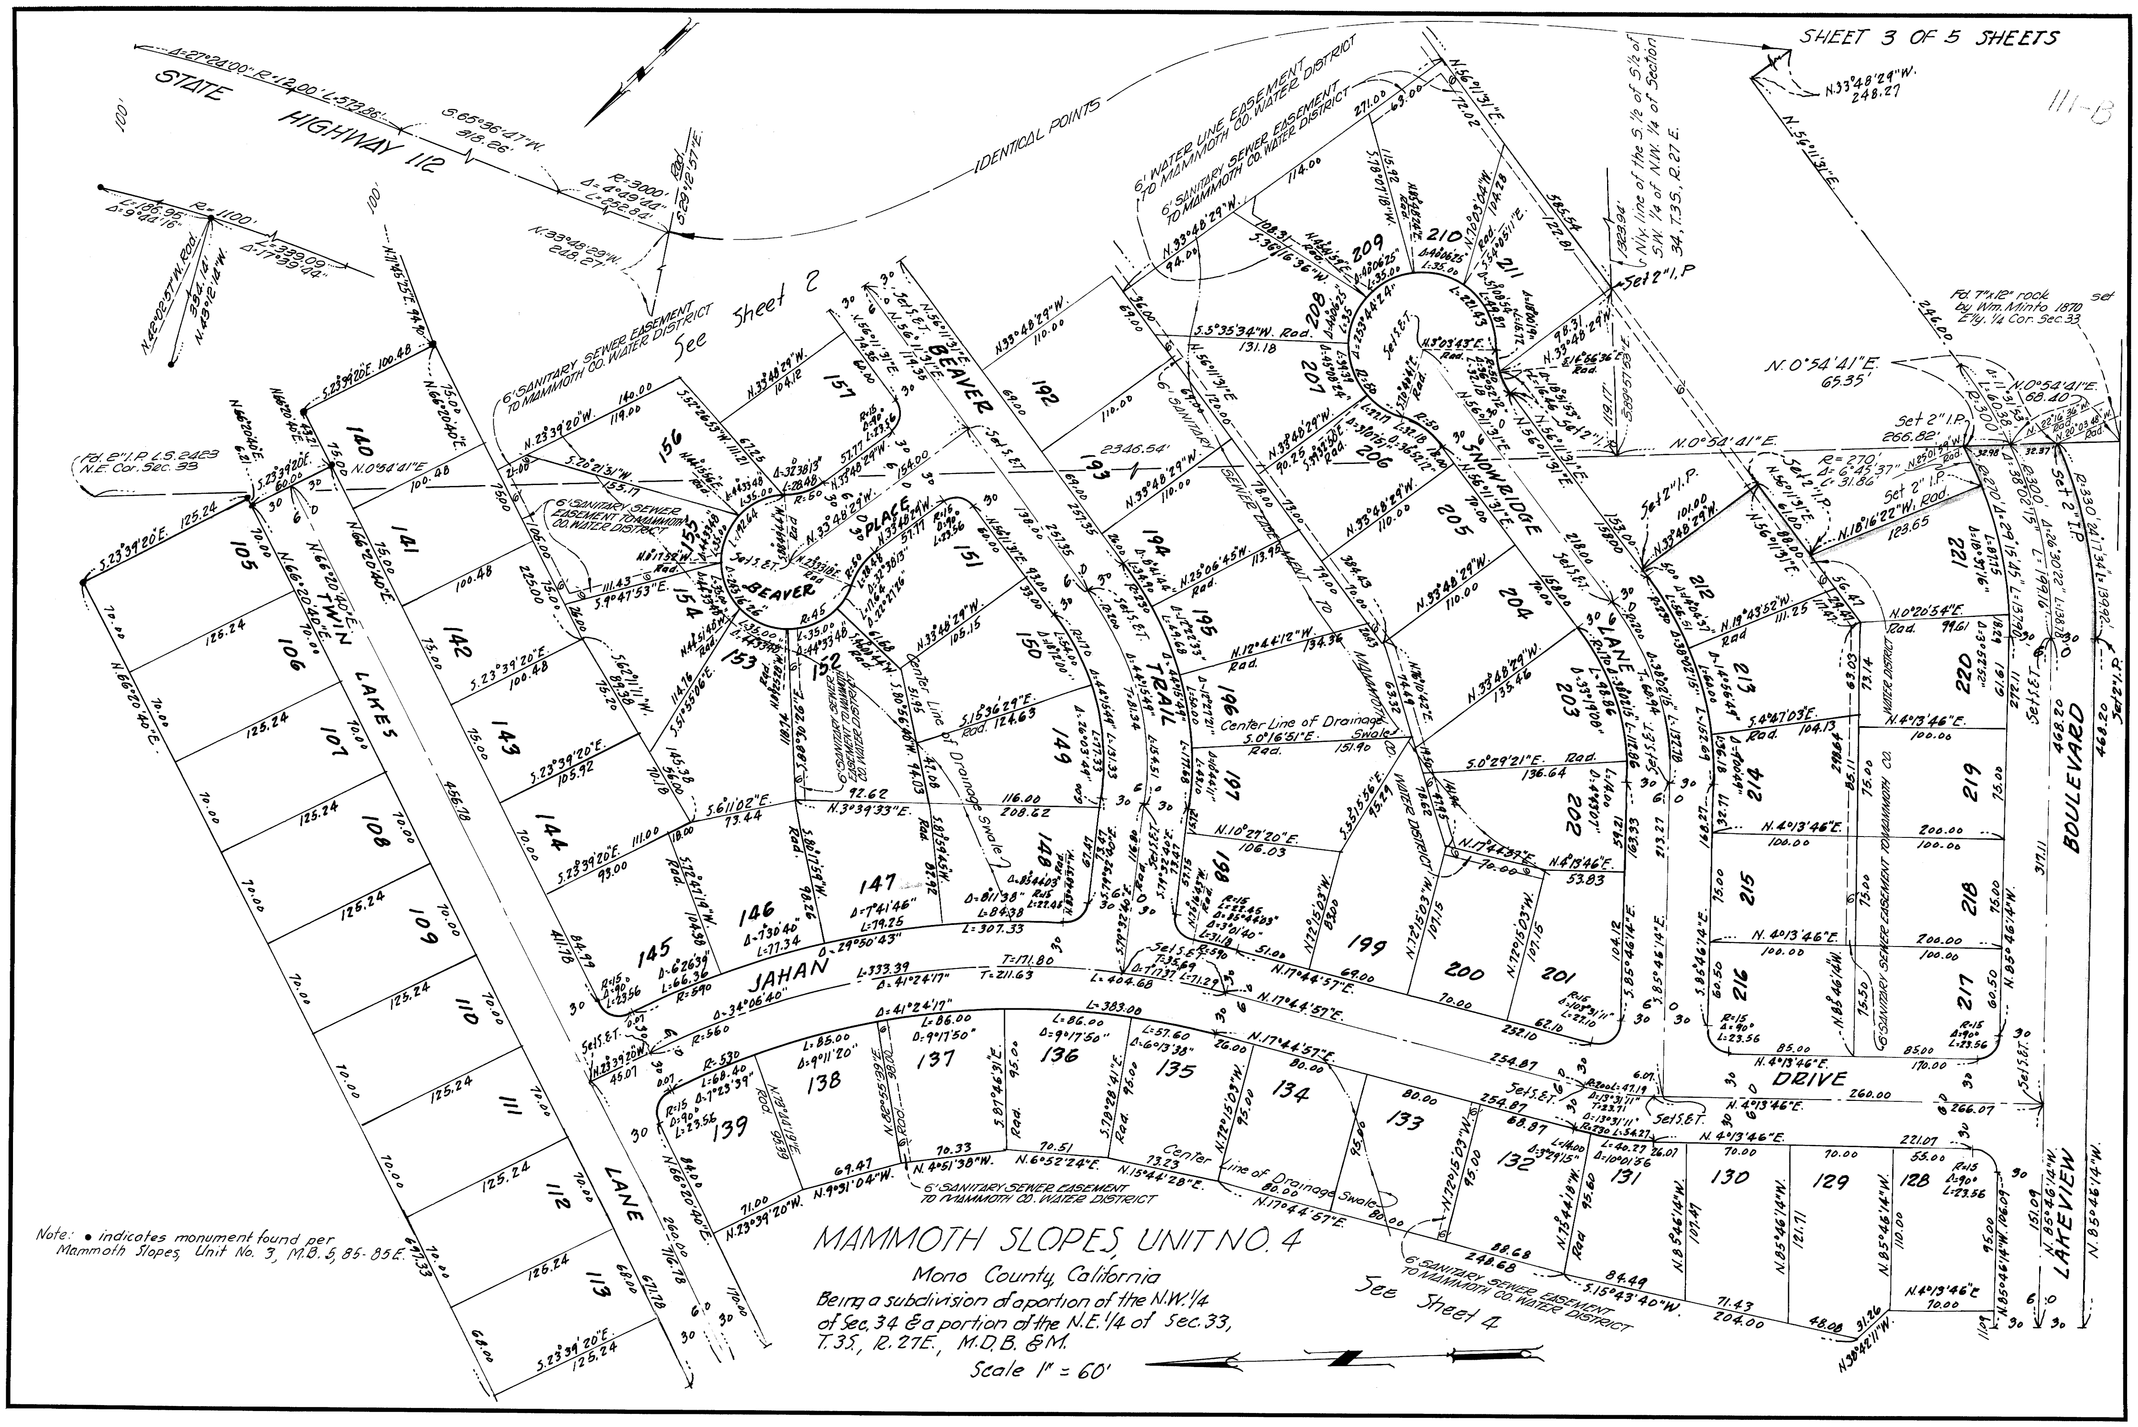
SHEET 3 OF 5 SHEETS
STATE HIGHWAY 112
IDENTICAL POINTS
See Sheet 2
See Sheet 4
BEAVER PLACE
TWIN LAKES
SNOWBRIDGE LANE
TRAIL
JAHAN DRIVE
LAKEVIEW BOULEVARD
LANE
6' SANITARY SEWER EASEMENT TO MAMMOTH CO. WATER DISTRICT
6' WATER LINE EASEMENT TO MAMMOTH CO. WATER DISTRICT
Center Line of Drainage Swale
Fd. 2" I.P. L.S. 2423 N.E. Cor. Sec. 33
Fd. 7"x12" rock by Wm. Minto 1870 E¼ Cor. Sec. 33
Set 2" I.P.
Note: • indicates monument found per Mammoth Slopes, Unit No. 3, M.B. 5, 85-85E.
MAMMOTH SLOPES, UNIT NO. 4
Mono County, California
Being a subdivision of a portion of the N.W. 1/4 of Sec. 34 & a portion of the N.E. 1/4 of Sec. 33, T. 3S., R. 27E., M.D.B. & M.
Scale 1" = 60'