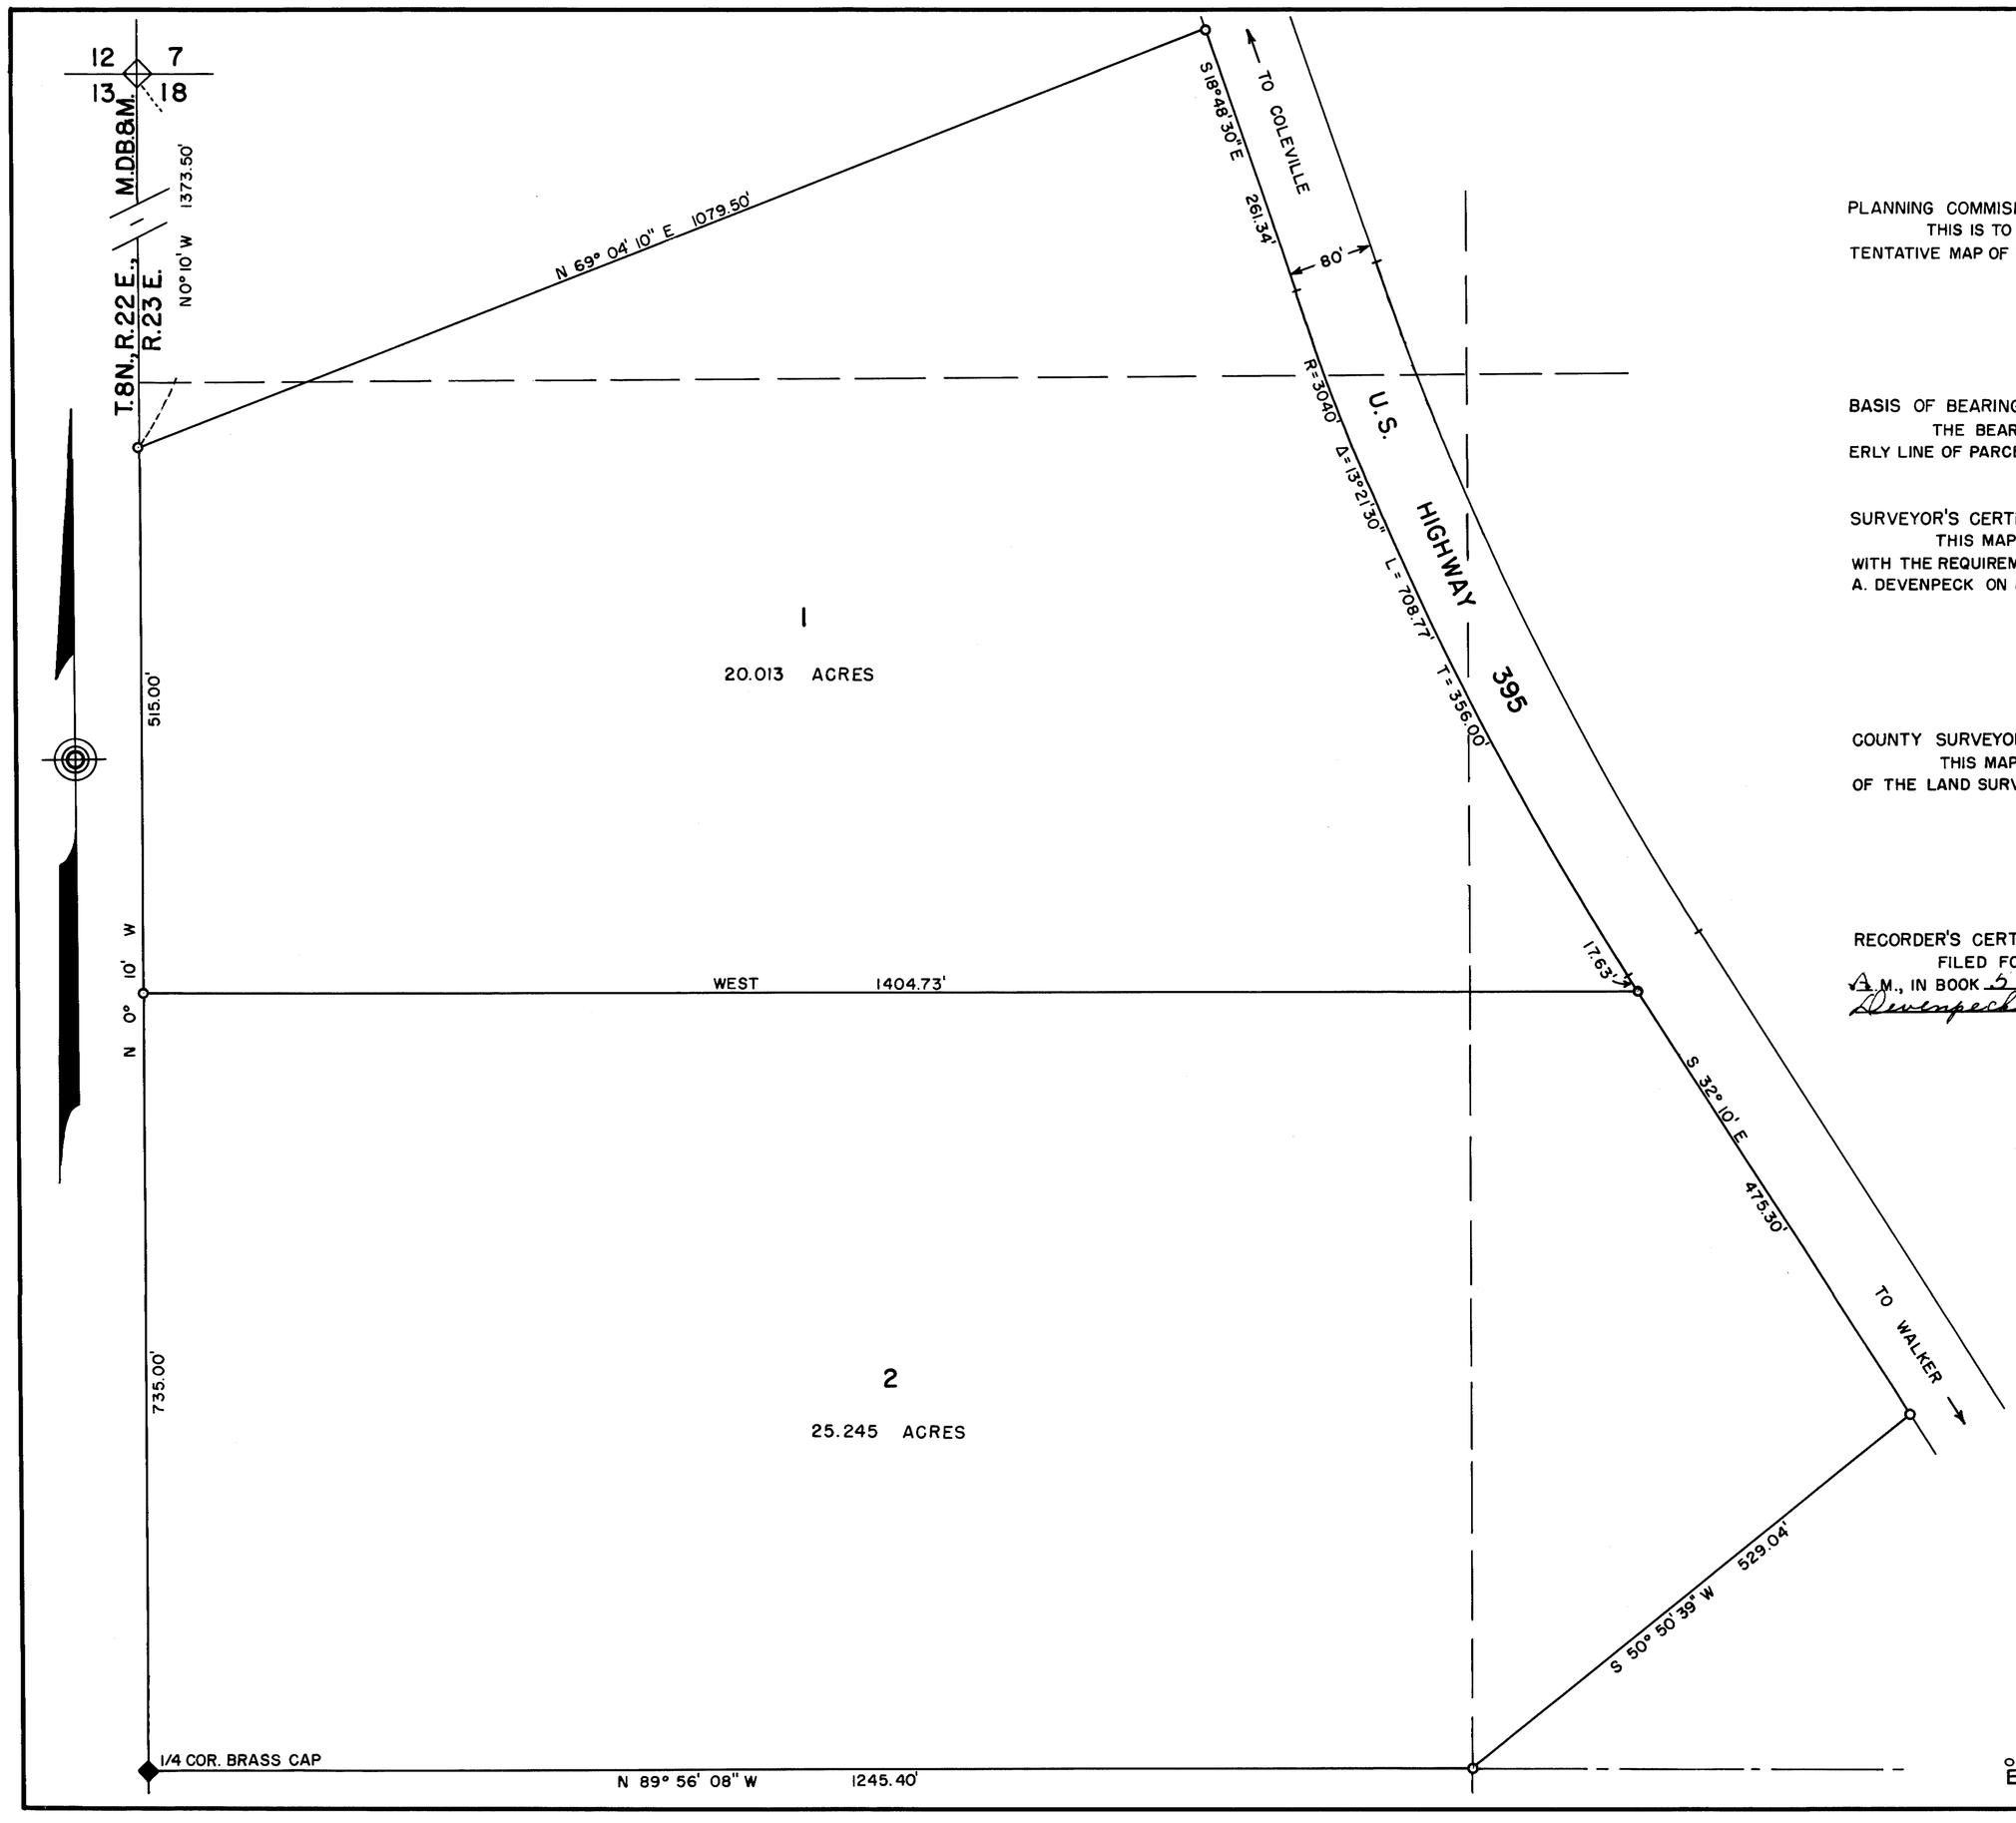

PLANNING COMMISIONER'S CERTIFICATE

THIS IS TO CERTIFY THAT THIS PARCEL MAP IS IN ACCORD WITH THE APPROVED TENTATIVE MAP OF THE PARCELS.

MONO COUNTY PLANNING COMMISION

BY James E. Bell

BASIS OF BEARING

THE BEARING OF N 32° 10' W FOR THE HIGHWAY TANGENT ALONG THE EASTERLY LINE OF PARCEL 2 IS THE BASIS OF BEARING FOR THIS SURVEY.

SURVEYOR'S CERTIFICATE

THIS MAP CORRECTLY REPRESENTS A SURVEY MADE BY ME IN CONFORMANCE WITH THE REQUIREMENTS OF THE LAND SURVEYOR'S ACT AT THE REQUEST OF GLENN A. DEVENPECK ON FEBRUARY 19, 1968.

Walter G. Reid

WALTER G. REID R.C.E. 7522
VIRGINIA CITY, NEVADA

COUNTY SURVEYOR'S CERTIFICATE

THIS MAP HAS BEEN EXAMINED FOR CONFORMANCE WITH THE REQUIREMENTS OF THE LAND SURVEYOR'S ACT THIS ____ DAY OF _____, 1968.

_____
COUNTY SURVEYOR

3155

RECORDER'S CERTIFICATE

FILED FOR RECORD THIS 6th DAY OF May, 1968, AT 11:45 A.M., IN BOOK 5 OF Maps ON PAGE 115, AT THE REQUEST OF Glenn A. Devenpeck.

Ann M. Webb
COUNTY RECORDER

TENTATIVE PLAT

RECORD OF SURVEY MAP

MILE HI INVESTMENT CO. PARCELS

IN THE SE1/4 NW1/4, SW1/4 NW1/4, NW1/4 NW1/4

SEC. 18 T.8N., R.23E., M.D.B.&M

MONO COUNTY, CALIFORNIA

SCALE - 1" = 100'

0 25 50 100 200 300 400 500

PM 5-01-68