SHEET 1 OF 6 SHEETS

RECORD OF SURVEY

IN THE UNINCORPORATED TERRITORY OF THE COUNTY OF MONO,
STATE OF CALIFORNIA

3901

FILED FOR RECORD THIS 17th DAY OF June 1968
AT 10 A.M. IN BOOK 5 OF MAPS
AT PAGE 118 AT THE REQUEST OF So. Calif. Edison Co.

Paul M. Webb
COUNTY RECORDER

BEING A SURVEY OF THE SE 1/4 OF THE SW 1/4 OF SECTION 14, THE NE 1/4 OF THE NW 1/4, THE NE 1/4, AND THE NE 1/4 OF THE SE 1/4 OF SECTION 23, THE SW 1/4 OF THE NW 1/4, AND THE N 1/2 OF THE S 1/2 OF SECTION 24, TOWNSHIP 1 NORTH, RANGE 25 EAST, MOUNT DIABLO BASE AND MERIDIAN, AND THE SW 1/4 OF THE NE 1/4, THE N 1/2 OF THE SW 1/4, AND THE NW 1/4 OF THE SE 1/4 OF SECTION 19, THE N 1/2 OF THE SW 1/4, THE S 1/2 OF THE NW 1/4, A PORTION OF THE NE 1/4 OF THE NW 1/4 AND A PORTION OF THE SW 1/4 OF THE SW 1/4 OF SECTION 16, THE SE 1/4, THE E 1/2 OF THE SW 1/4, AND LOTS 3 AND 4 OF SECTION 5 TOWNSHIP 1 NORTH, RANGE 26 EAST, MOUNT DIABLO BASE AND MERIDIAN, AND A PORTION OF THE AUSTRALIAN LODE PATENTED MINING CLAIM, AS PER PATENT RECORDED IN BOOK Z, PAGE 108 OF MINING DEEDS, RECORDS OF THE COUNTY OF MONO, STATE OF CALIFORNIA.

WALSH-FORKERT CIVIL ENGINEERS, INC.

SURVEYOR'S CERTIFICATE

THIS MAP CORRECTLY REPRESENTS A SURVEY MADE BY ME OR UNDER MY DIRECTION, IN CONFORMANCE WITH THE REQUIREMENTS OF THE LAND SURVEYORS ACT AT THE REQUEST OF THE SOUTHERN CALIFORNIA EDISON COMPANY IN MAY, 1968.

Clifford A. Forkert
REGISTERED CIVIL ENGINEER NO. 7211

COUNTY SURVEYOR'S CERTIFICATE

THIS MAP HAS BEEN EXAMINED FOR CONFORMANCE WITH THE REQUIREMENTS OF THE LAND SURVEYOR'S ACT THIS ___ DAY OF ___ 19__

COUNTY SURVEYOR

BASIS OF BEARINGS

THE BEARING OF N 27°18'33" W IS THE ZONE 3 GRID BEARING BETWEEN U.S. COAST AND GEODETIC SURVEY TRIANGULATION STATIONS "LEE VINING" AND "MONO" AND WAS USED AS THE BASIS OF BEARINGS FOR THIS SURVEY.
BEARINGS, DISTANCES AND COORDINATES ARE IN TERMS OF THE CALIFORNIA STATE COORDINATE SYSTEM, ZONE 3, BASED LOCALLY ON THE U.S. COAST AND GEODETIC SURVEY TRIANGULATION STATIONS "LEE VINING", "MONO" AND "MT. DANA".

I CERTIFY THAT THIS RECORD OF SURVEY IS NOT A SUBDIVISION AS DEFINED IN SECTION 11535 OF THE SUBDIVISION MAP ACT BECAUSE THE PROPERTY INVOLVED IS NOT SURVEYED FOR THE PURPOSE OF LAND SUBDIVISION. THIS SURVEY IS MADE FOR THE PURPOSE OF SHOWING PARCELS OF LAND HELD IN FEE TITLE BY SOUTHERN CALIFORNIA EDISON COMPANY.
DATED MAY 8, 1968

CLIFFORD A. FORKERT, R.C.E. NO. 7211

LEGEND

- ● DENOTES MONUMENT FOUND AS NOTED
- □ DENOTES 4"x4" REDWOOD POST 4' LONG WITH METAL TAG STAMPED "R.C.E. 7211" SET 2' IN GROUND AT PROPERTY CORNER, UNLESS OTHERWISE NOTED.
- ⊙ DENOTES 2" IRON PIPE WITH BRASS CAP STAMPED "5' R.R. S.C.E. CO. R.C.E. 7211" SET FLUSH 5.00' FROM PROPERTY CORNER ALONG PROPERTY LINE, UNLESS OTHERWISE NOTED
- U.S.G.L.O. B.C. DENOTES STANDARD UNITED STATES GENERAL LAND OFFICE BRASS CAP
- M/S. DENOTES MOUND OF STONE
- I.P. DENOTES IRON PIPE
- (100.00) DENOTES GRID DISTANCE
- 100.00' DENOTES GROUND DISTANCE

CONTROL MONUMENTS

- ▲ DENOTES IRON T BAR STAKE WITH CALIFORNIA DIVISION OF HIGHWAYS CAP FOUND, UNLESS OTHERWISE NOTED.
- △ DENOTES 2" IRON PIPE WITH SOUTHERN CALIFORNIA EDISON CO. BRASS CAP SET, UNLESS OTHERWISE NOTED.
- ⚠ DENOTES U.S. COAST AND GEODETIC SURVEY TRIANGULATION STATION, AS NOTED.

SCALE 1" = 2000'

CONTROL TRAVERSE

STATION	GRID BEARING	GRID DISTANCE	GROUND DISTANCE
LEE VINING			
	N 27°18'33" W	26051.83	26061.47
MONO			
	S 27°00'29" E	9857.19	9860.84
LC-13A			
	S 20°14'25" E	5225.77	5227.70
LC-13			
	S 23°12'17" E	4244.09	4245.66
LC-12			
	N 82°00'18" E	1285.49	1285.98
P.O.L. No. 1			
	S 13°02'13" E	6115.45	6117.84
TANK			
	N 80°49'51" E	1360.76	1361.29
LEE VINING			
	S 08°22'39" E	983.79	984.18
ASC-87			
	S 52°51'55" W	512.27	512.47
ASC-86			
	S 33°21'16" W	885.25	885.60
ASC-85			
	S 15°06'04" W	841.62	841.96
ASC-84			
	S 19°59'43" W	1009.96	1010.36
ASC-83			
	S 60°52'09" W	570.36	570.59
ASC-82			
	S 53°56'30" W	613.99	614.24
ASC-80A			
	N 35°35'24" W	776.39	776.70
ASC-80			
	S 76°16'04" W	5432.49	5434.66
#74			
	S 71°01'49" W	1152.67	1153.15
#73			
	S 49°01'16" W	1002.48	1002.90
#72			
	S 65°49'52" W	645.57	645.84
#71			
	S 74°32'08" W	1049.90	1050.34
#70			
	S 63°40'47" W	1001.76	1002.18
#69			
	S 87°03'09" W	668.02	668.30
#68			

STATION	GRID BEARING	GRID DISTANCE	GROUND DISTANCE
#68			
	S 81°54'59" W	617.15	617.41
#67			
	S 80°49'15" W	1298.92	1299.46
#66			
	S 65°05'07" W	770.66	770.98
#65			
	N 87°36'24" W	633.38	633.65
LC-11			
	N 66°15'23" W	1263.19	1263.73
LC-10			
	N 53°00'24" W	663.98	664.26
LC-9			
	N 52°14'14" W	952.84	953.24
#60			
	N 0°16'41" E	810.88	811.23
#59			
	N 58°50'33" W	1255.44	1255.97
LC-8			
	N 83°19'09" W	717.45	717.75
LC-6A			
	N 43°09'58" W	1588.05	1588.72
LC-7			
	N 44°14'04" E	1435.47	1436.08
LC-6			
	N 57°03'58" W	1775.91	1776.71
LC-5			
	N 76°06'15" W	1098.48	1098.99
LC-4			
	N 80°33'18" W	3454.85	3456.44
LC-3			
	S 52°00'42" W	6881.25	6884.69
LC-2			
	S 55°25'56" W	788.42	788.83
LC-1			
	N 46°47'00" W	1271.08	1271.74
#35			
	N 62°11'16" W	3419.79	3421.57
#31			
	S 59°33'31" W	783.13	783.54
#30			
	S 48°04'32" W	1089.01	1089.58
#29			
	S 29°49'11" E	15204.28	15213.63
MT. DANA			

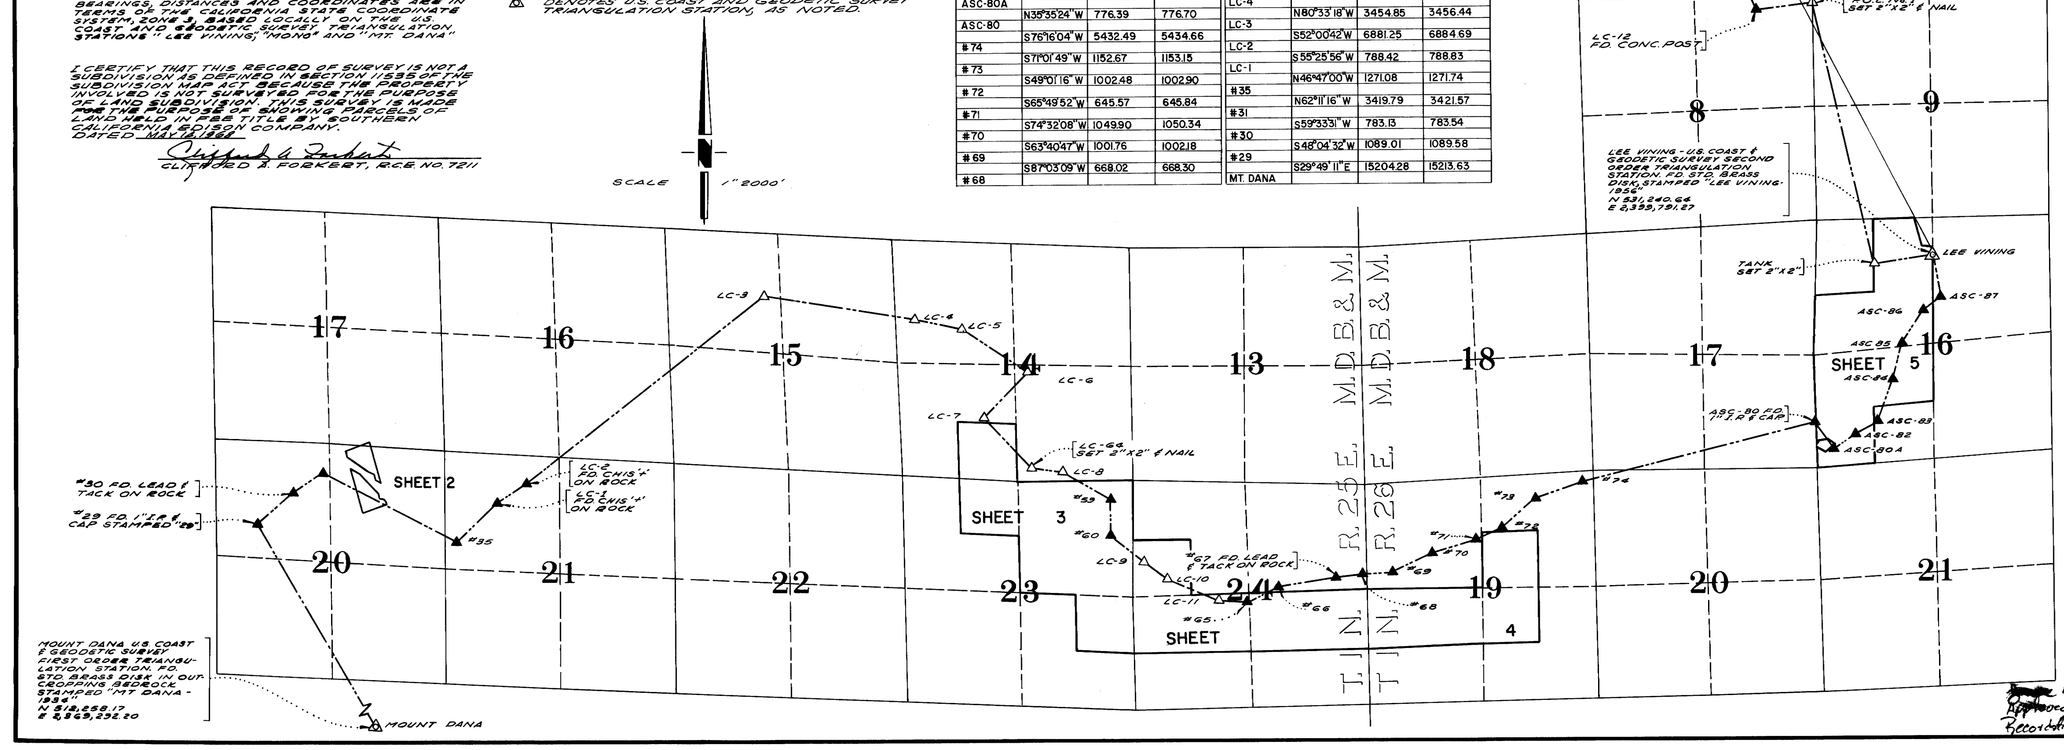

[illegible] 12, 1968
Approved for Recordation [illegible]