RECORD OF SURVEY

IN THE UNINCORPORATED TERRITORY OF THE COUNTY OF MONO,
STATE OF CALIFORNIA

3902
RECORDED AT REQUEST OF
So. Calif. Edison Co.
AT 10 A M
VOL 5 Map RECORDS, PG 119
June 17, 1968
MONO COUNTY CALIFORNIA
Ann M. Webb
COUNTY RECORDER

LEGEND

- ● DENOTES MONUMENT FOUND AS NOTED
- □ DENOTES 4"X4" REDWOOD POST 4' LONG WITH METAL TAG STAMPED "R.C.E. 7211" SET 2' IN GROUND AT PROPERTY CORNER, UNLESS OTHERWISE NOTED
- ◎ DENOTES 2" IRON PIPE WITH BRASS CAP STAMPED "5" R.P. S.C.E. CO. R.C.E. 7211" SET FLUSH 5.00' FROM PROPERTY CORNER, ALONG PROPERTY LINE, UNLESS OTHERWISE NOTED.
- U.S.G.L.O. B.C. — DENOTES STANDARD UNITED STATES GENERAL LAND OFFICE BRASS CAP
- M/S — DENOTES MOUND OF STONE
- I.P — DENOTES IRON PIPE
- (100.00') — DENOTES GRID DISTANCE
- 100.00' — DENOTES GROUND DISTANCE

CONTROL MONUMENTS
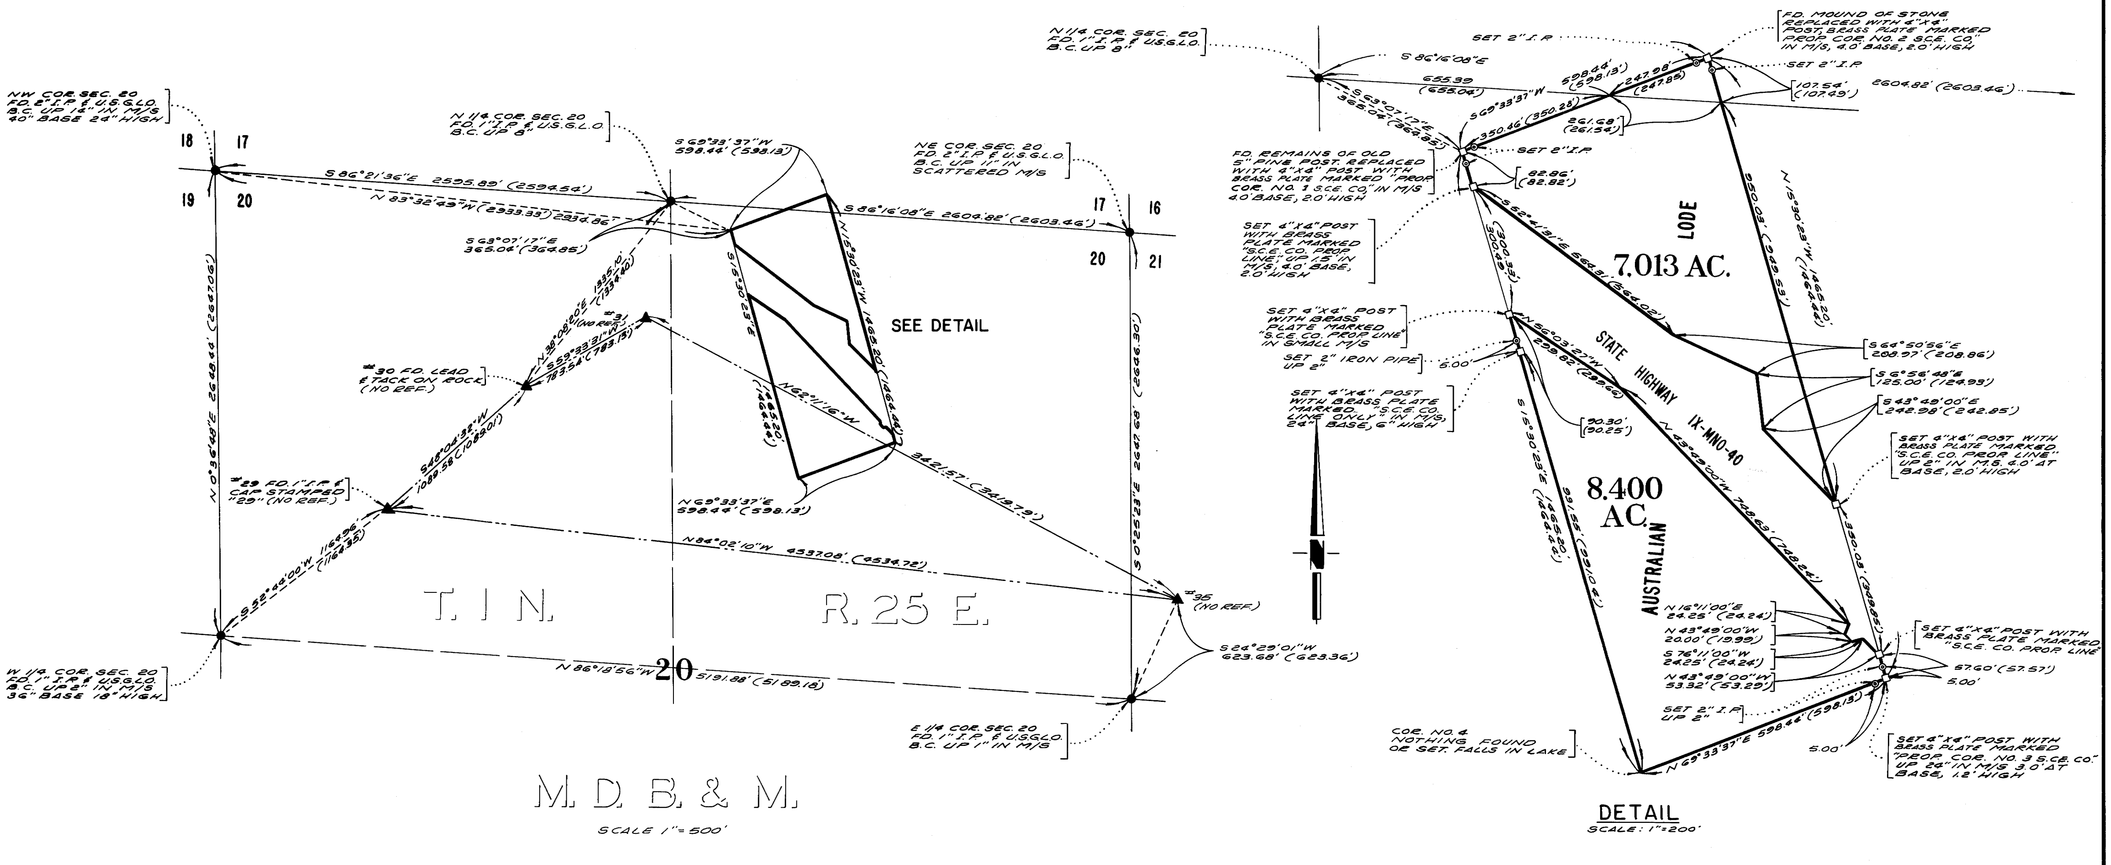
- ▲ DENOTES IRON T BAR STAKE WITH CALIFORNIA DIVISION OF HIGHWAYS CAP FOUND, UNLESS OTHERWISE NOTED.
- △ DENOTES 2" IRON PIPE WITH SOUTHERN CALIFORNIA EDISON CO. BRASS CAP, UNLESS OTHERWISE NOTED.
- ◬ DENOTES U.S. COAST AND GEODETIC SURVEY TRIANGULATION STATION, AS NOTED.