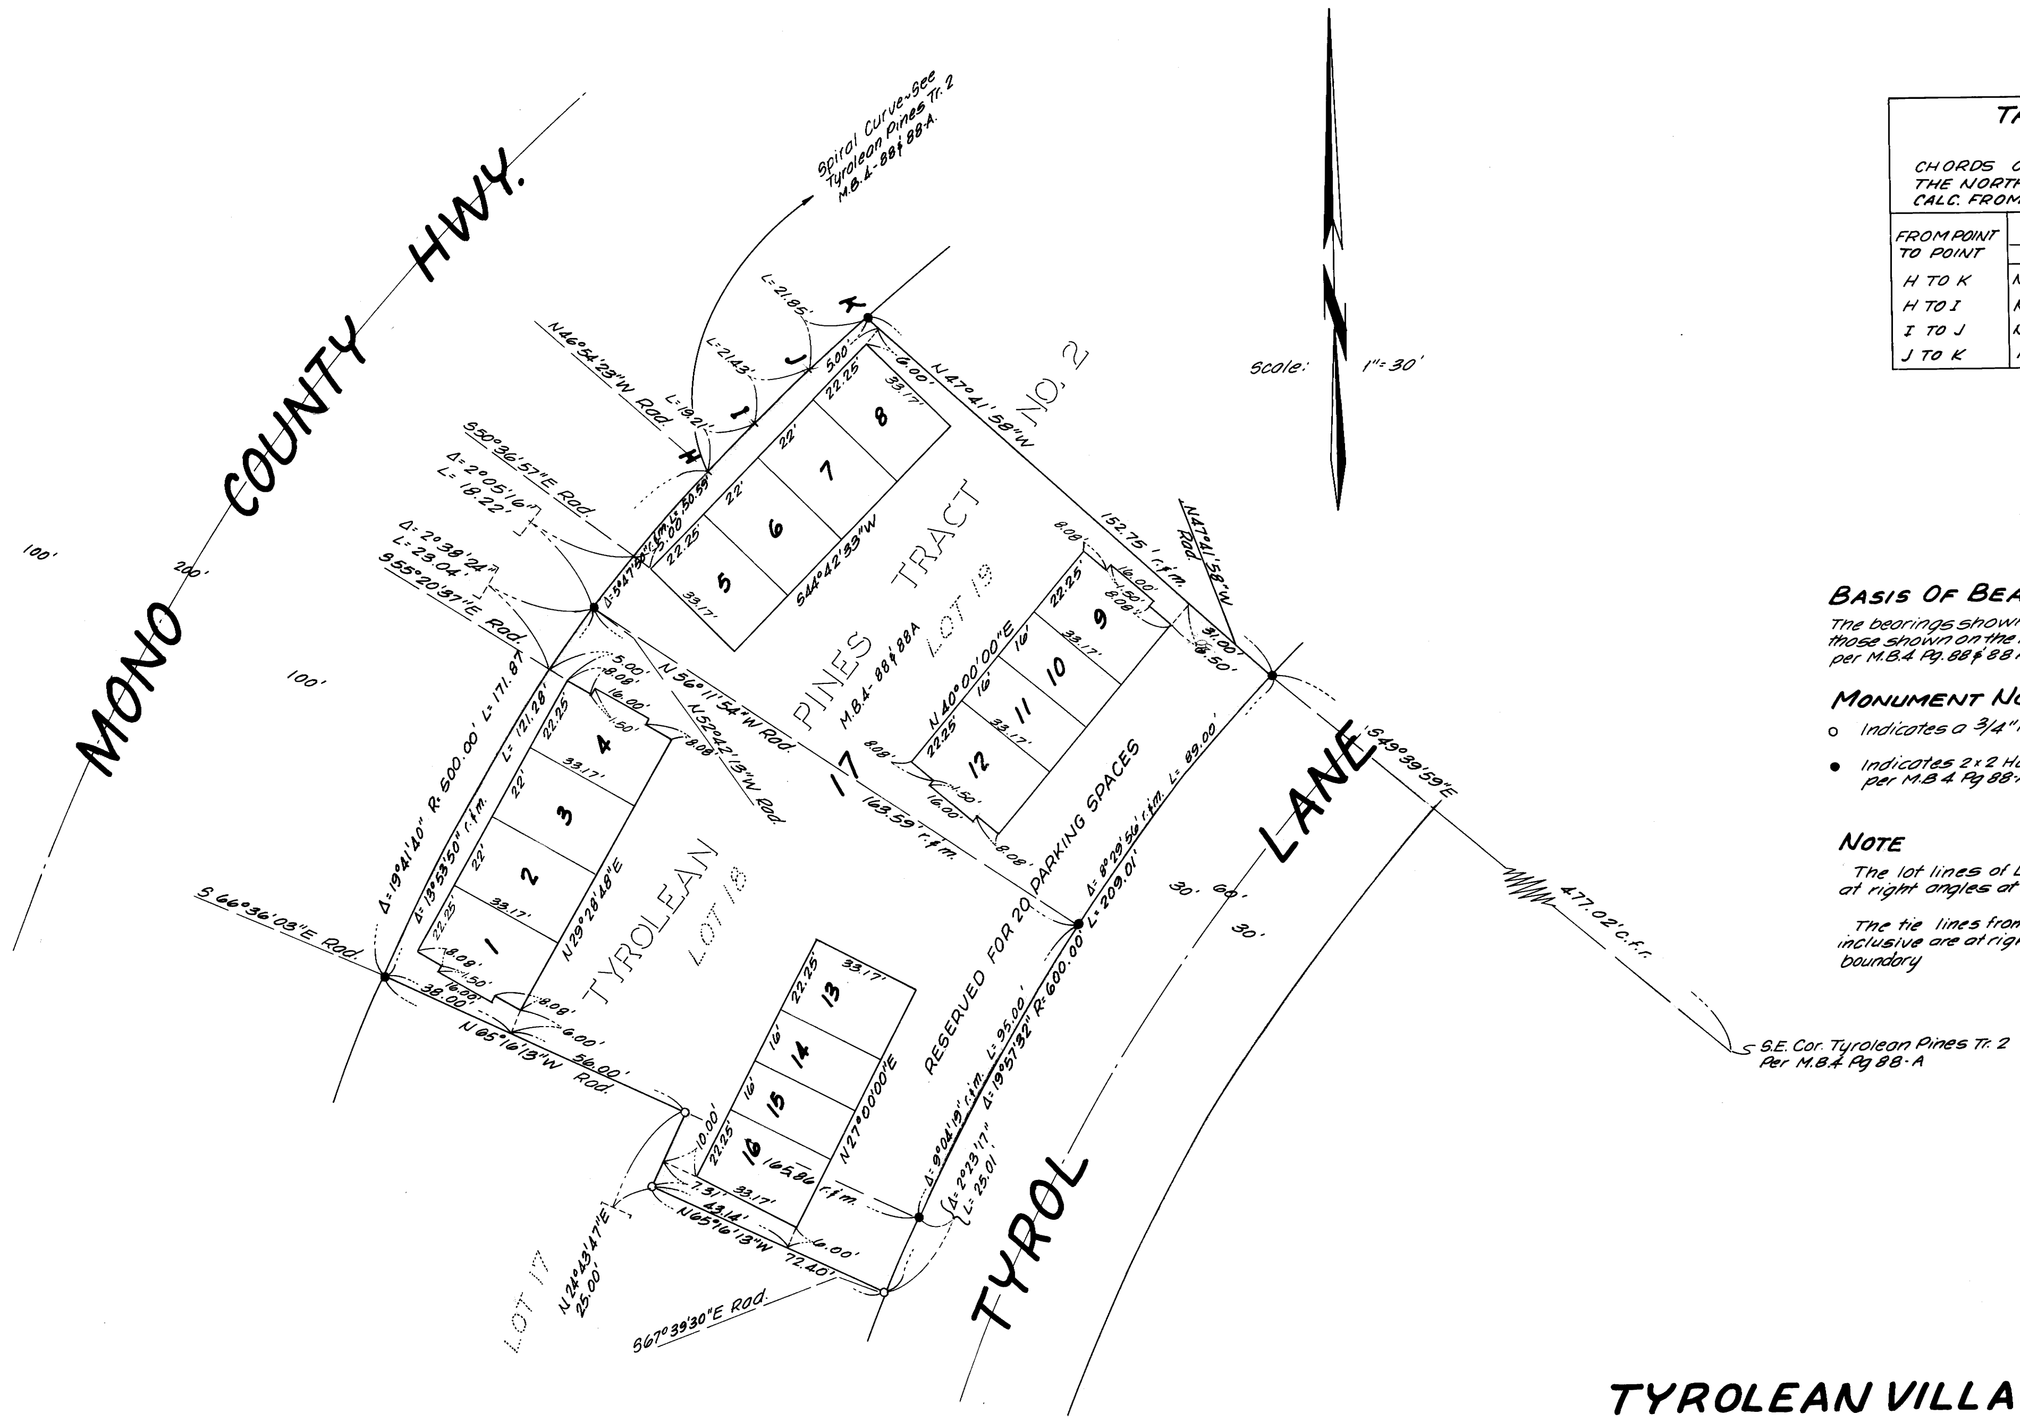


## TABULATION
FOR
CHORDS OF THE SPIRAL CURVE IN THE NORTHWESTERLY TRACT BNDY. CALC. FROM RECORD AND MEASURED

| FROM POINT TO POINT | CHORD BEARING | CHORD DISTANCE |
|---|---|---|
| H TO K | N46°15'28"E | 62.47' |
| H TO I | N44°08'15"E | 19.21' |
| I TO J | N46°14'25"E | 21.43' |
| J TO K | N48°08'40"E | 21.85' |

### BASIS OF BEARINGS
The bearings shown on this map are the same as those shown on the map of Tyroleon Pines Tract No. 2 per M.B.4 Pg. 88 & 88 A

### MONUMENT NOTE
○ Indicates a 3/4" I.P. & Tag set

● Indicates 2 x 2 Hub & Tag, R.C.E 10467 per M.B.4 Pg 88-A found.

### NOTE
The lot lines of Lots 1 to 16 inclusive are at right angles at all points of intersection.

The tie lines from the tract boundary to Lots 1 to 16 inclusive are at right angles to, or radial to, the tract boundary

# TYROLEAN VILLAGE TRACT NO. 4

**BEING A SUBDIVISION OF LOTS 18 AND 19 AND A PORTION OF LOT 17 OF TYROLEAN PINES TRACT NO. 2, IN THE COUNTY OF MONO, STATE OF CALIFORNIA**

GORDON C. HOLMES R.C.E. 10467 BISHOP, CALIFORNIA

Area in SUBDV. 0.819 acres

SHEET 2 OF 2 SHEETS