125-A

SHEET 2 OF 4 SHEETS

RECORD OF SURVEY

IN THE UNINCORPORATED TERRITORY OF THE COUNTY OF MONO,
STATE OF CALIFORNIA

RECORDED AT REQUEST OF Welch-Herbert Civil Engineers, Inc. AT 50 MIN. PAST 9 A.M. VOL. 5 PLS&S 125A MONO COUNTY, CALIFORNIA COUNTY RECORDER FEE $5.00

CONTROL MONUMENTS

- ▲ DENOTES MONUMENT FOUND AS NOTED
- △ DENOTES 2" I.P. WITH SOUTHERN CALIFORNIA EDISON COMPANY BRASS CAP, UNLESS OTHERWISE NOTED.
- ▲ DENOTES COAST & GEODETIC SURVEY TRIANGULATION STATION, AS NOTED.

LEGEND

- ● DENOTES MONUMENT FOUND AS NOTED.
- □ DENOTES 4"x4" REDWOOD POST 4' LONG WITH METAL TAG STAMPED "RCE 7211" SET 2' IN GROUND AT PROPERTY CORNER, UNLESS OTHERWISE NOTED.
- ◎ DENOTES 2" IRON PIPE WITH BRASS CAP STAMPED "S.E.P. S.C.E.CO. R.C.E. 7211" SET FLUSH 5.00' FROM PROPERTY CORNER ALONG PROPERTY LINE, UNLESS OTHERWISE NOTED.
- * DENOTES POSITION ESTABLISHED BY SINGLE PROPORTIONATE MEASUREMENT
- M/S DENOTES MOUND OF STONE.
- I.P. DENOTES IRON PIPE
- (100.00) DENOTES GRID DISTANCE
- 100.00 DENOTES GROUND DISTANCE
- ≠ DENOTES POSITION ESTABLISHED BY INTERSECTION.

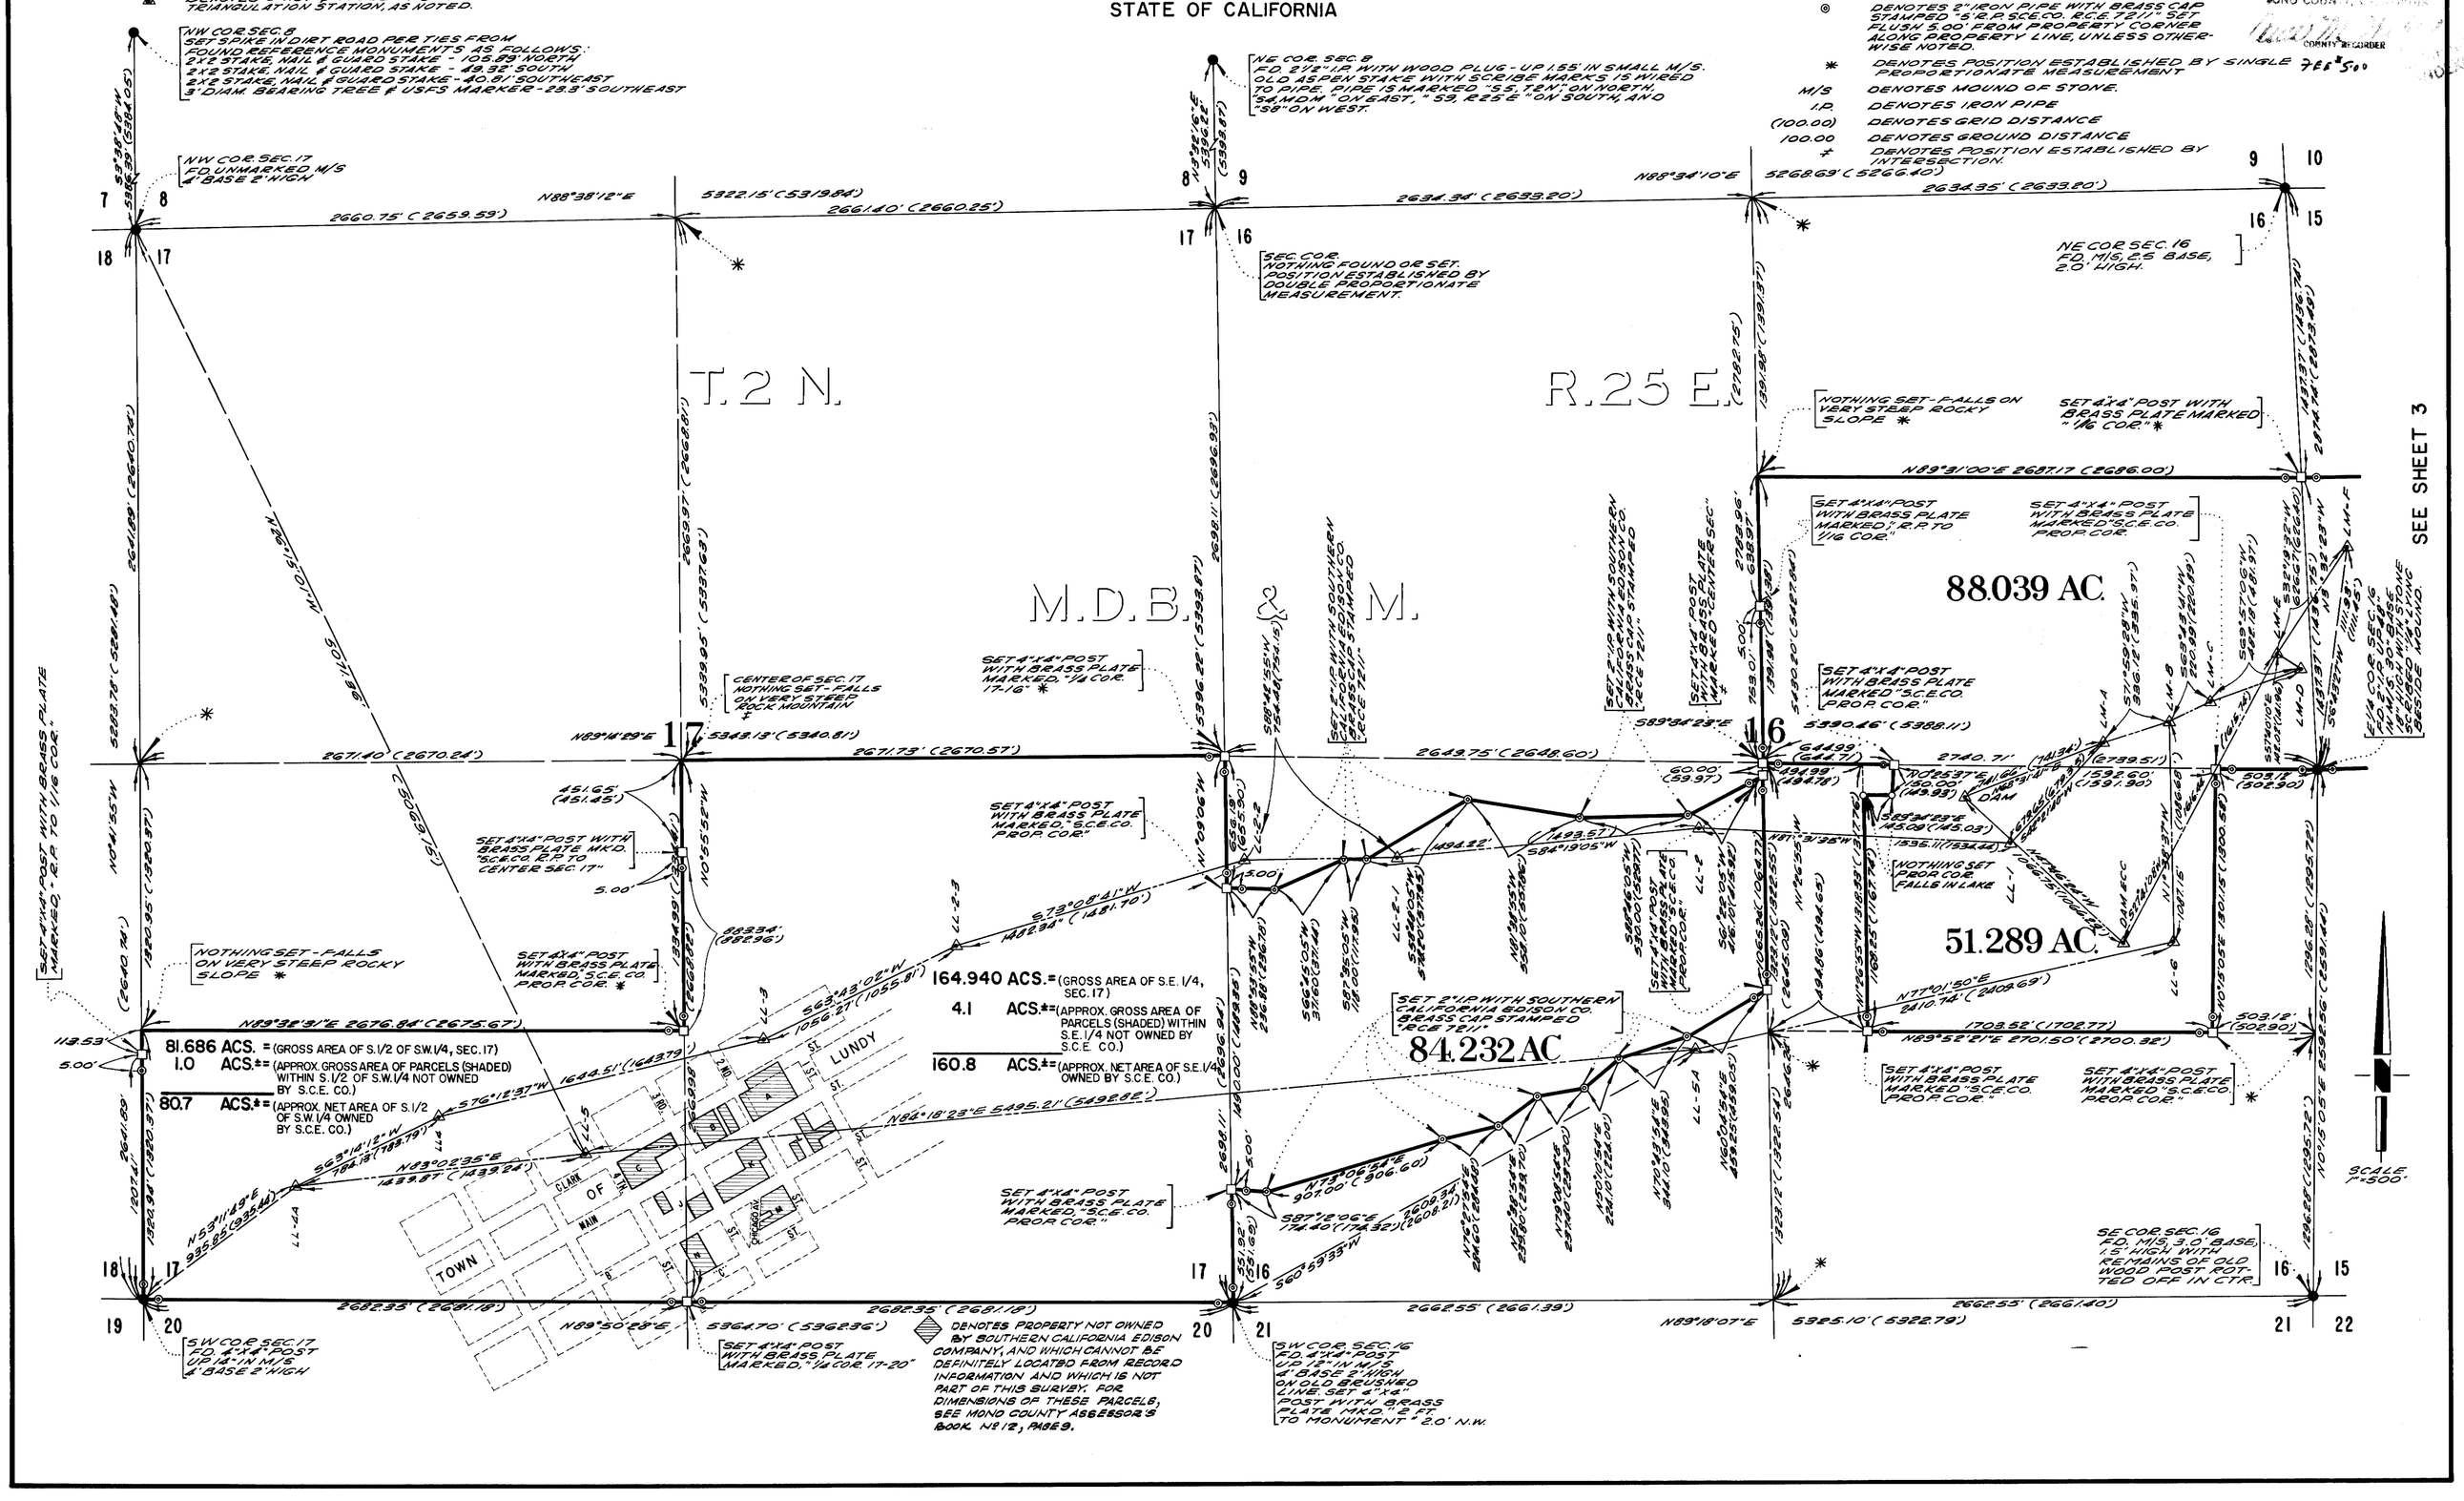

August 1, 1968