125-B

RECORD OF SURVEY

IN THE UNINCORPORATED TERRITORY OF THE COUNTY OF MONO, STATE OF CALIFORNIA

SHEET 3 OF 4 SHEETS

LEGEND

- ● DENOTES MONUMENT FOUND AS NOTED
- □ DENOTES 4"X4" REDWOOD POST 4' LONG WITH METAL TAG STAMPED "RCE 7211" SET 2' IN GROUND AT PROPERTY CORNER, UNLESS OTHERWISE NOTED.
- ◎ DENOTES 2" IRON PIPE WITH BRASS CAP STAMPED "S. E. R. S. CO. RCE 7211" SET FLUSH 5.00' FROM PROPERTY CORNER ALONG PROPERTY LINE, UNLESS OTHERWISE NOTED.
- ✱ DENOTES POSITION ESTABLISHED BY SINGLE PROPORTIONATE MEASUREMENT
- M/S DENOTES MOUND OF STONE
- I.P. DENOTES IRON PIPE
- (100.00) DENOTES GRID DISTANCE
- 100.00 DENOTES GROUND DISTANCE
- ‡ DENOTES POSITION ESTABLISHED BY INTERSECTION.

CONTROL MONUMENTS

- ▲ DENOTES MONUMENT FOUND AS NOTED
- △ DENOTES 2" I.P. WITH SOUTHERN CALIFORNIA EDISON COMPANY BRASS CAP, UNLESS OTHERWISE NOTED.
- ⊿ DENOTES U.S. COAST & GEODETIC SURVEY TRIANGULATION STATION, AS NOTED.

RECORDED AT REQUEST OF Walsh-Forker Civil Engineers, Inc. AT 50 MIN. PAST 9 A.M. VOL 5 OF MAPS, PAGE 125. AUG 2 1968 MONO COUNTY, CALIFORNIA. Anne M. Stubblefield COUNTY RECORDER. Fee $5.00

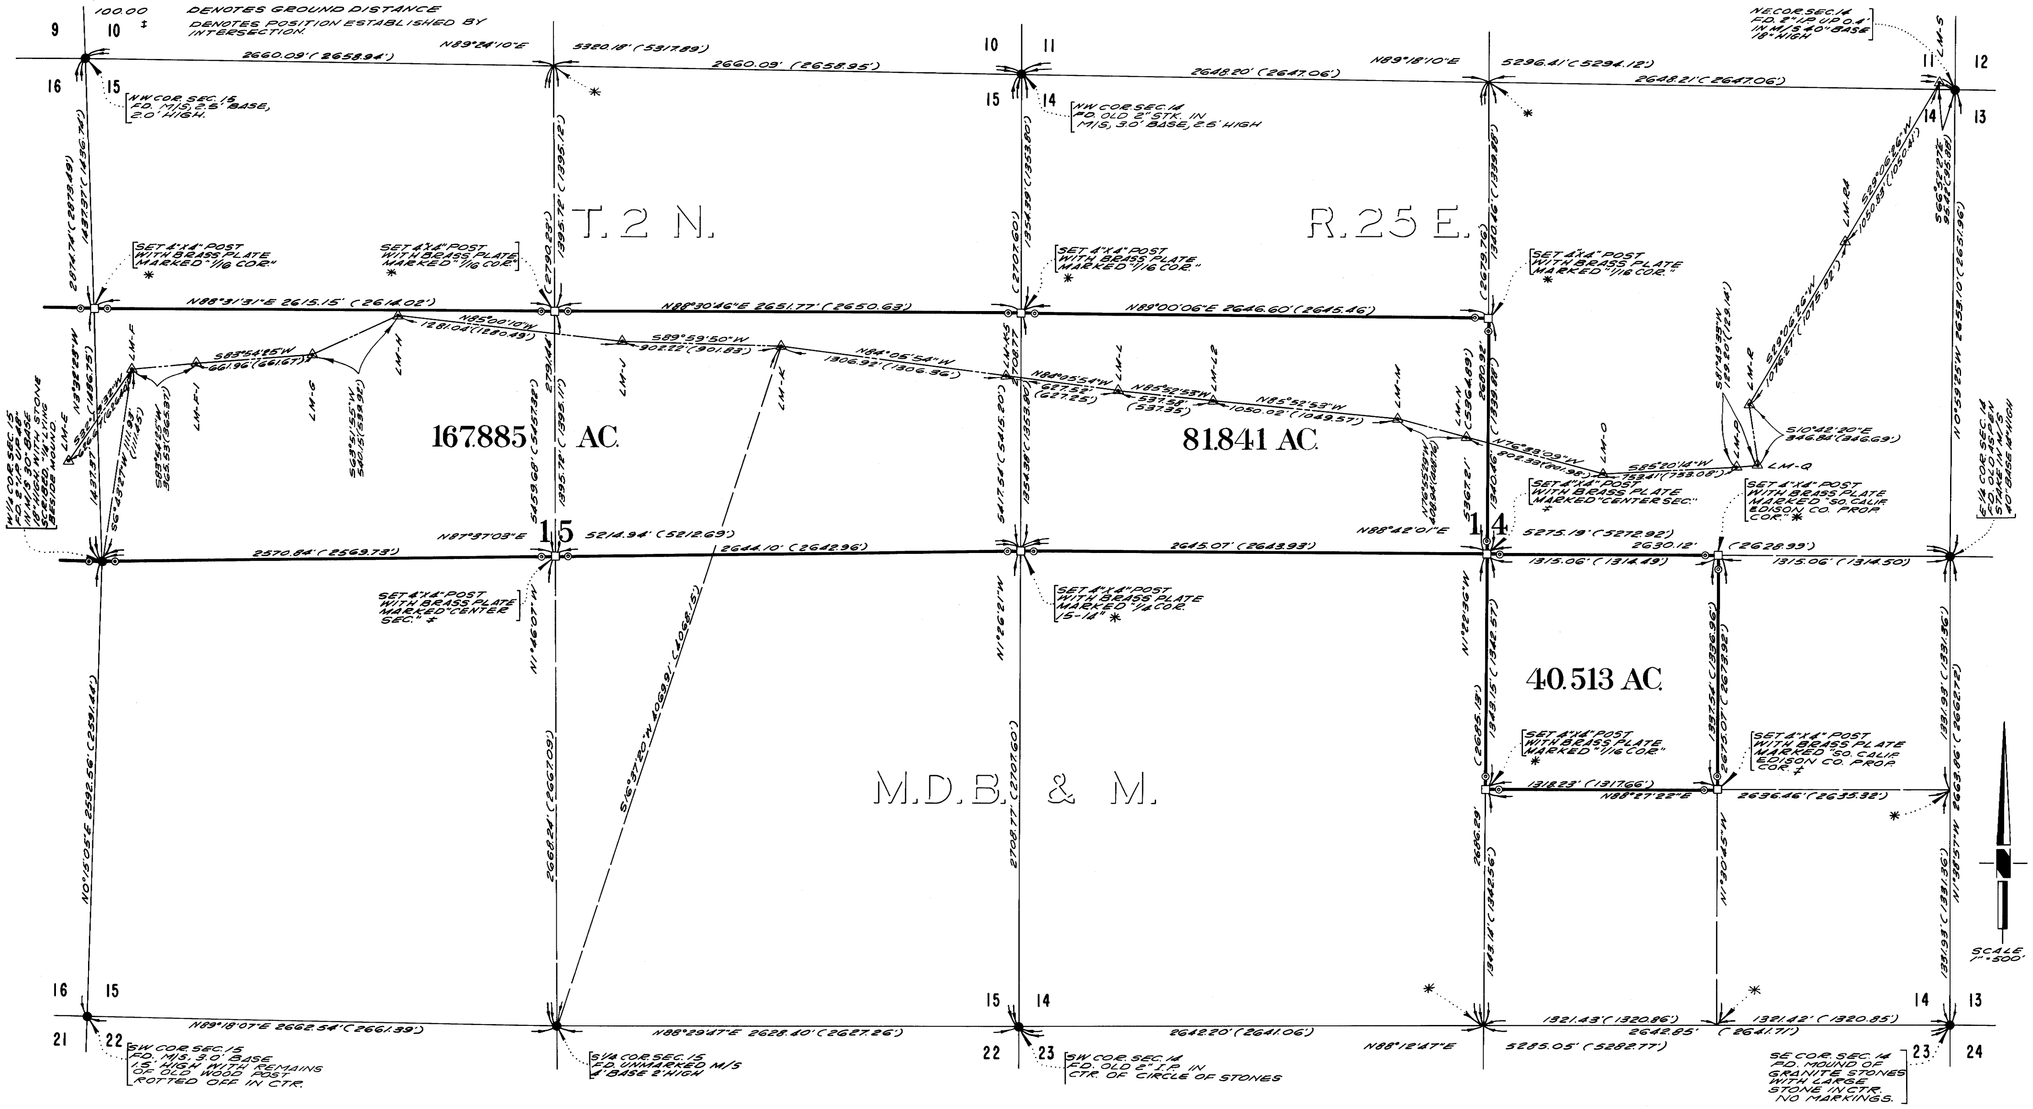

July 15, 1968