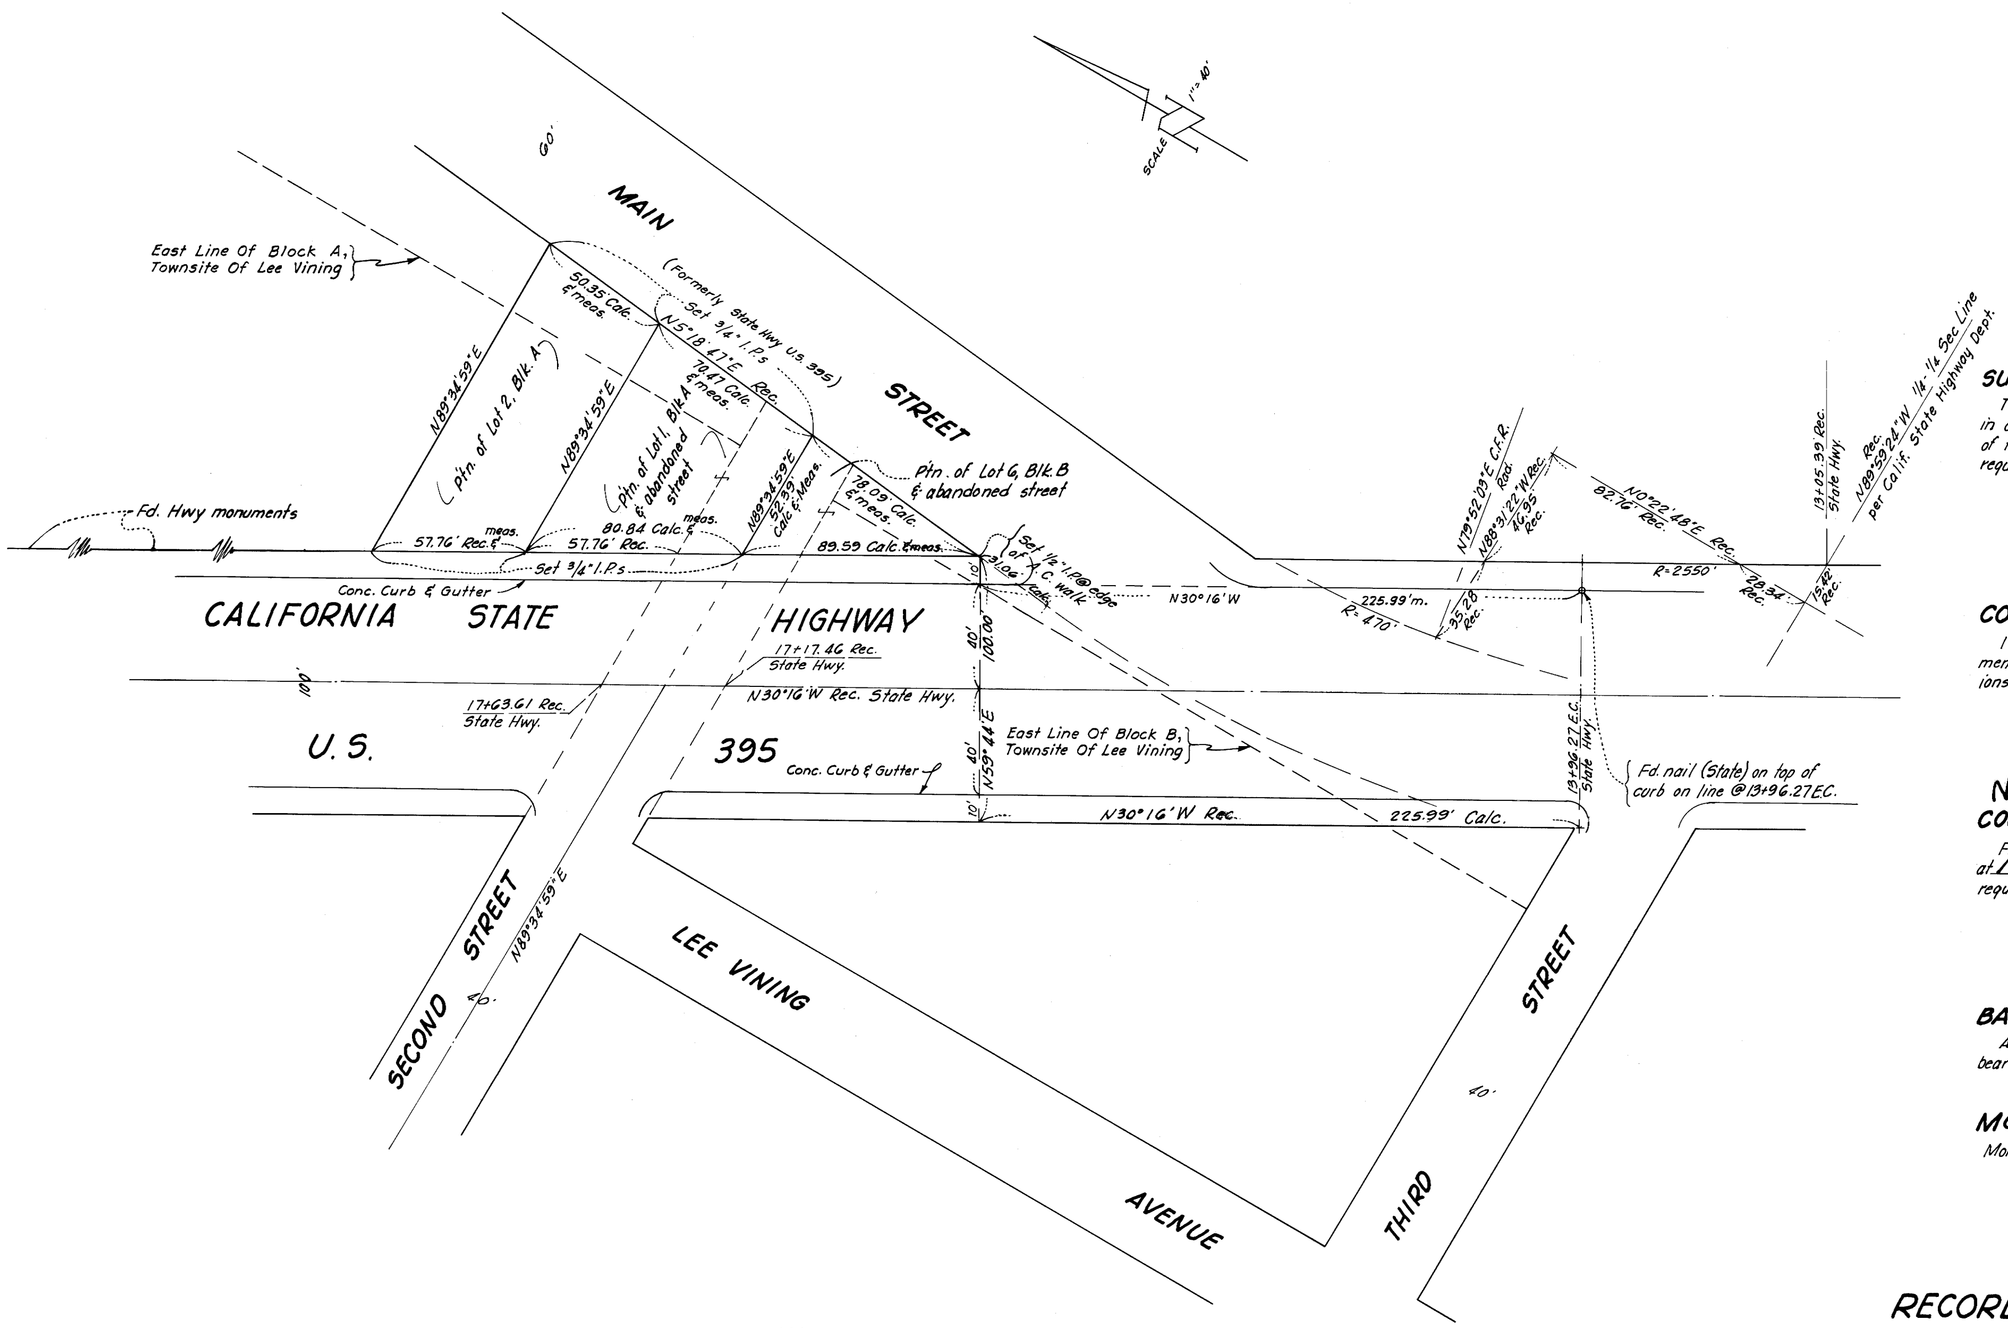

SURVEYOR'S CERTIFICATE

This map correctly represents a survey made under my direction in conformance with the requirements of Chapter 15, Division 3 of the Business and Professions Code in May, 1966 at the request of Lorainne Sanderson.

Gordon C. Holmes
GORDON C. HOLMES RCE 10467

COUNTY SURVEYOR'S CERTIFICATE

I have examined this map for conformance with the requirements of Chapter 15, Division 3 of the Business and Professions Code this ____ day of _____, 1966.

COUNTY SURVEYOR - MONO COUNTY

No. 2407

COUNTY RECORDER'S CERTIFICATE

Filed for record this 27th day of May 1966 at 1:15 P.M. in Book 5 of Maps at page 14 at the request of Gordon C. Holmes.

Jane M. Hobb
COUNTY RECORDER - MONO COUNTY

BASIS OF BEARINGS

All bearings are based on State of Calif. Div. of Hwy bearings.

MONUMENT NOTE

Monuments found or set as noted.

NOTE

Reference for this map is from right-of-way and construction maps of District IX, California State Div. of Hwy and County Assessors Map 12-28 and all calculated distances are from related information on the old highway (Main St.) and the present alignment of Hwy 395 with the record lots.

RECORD OF SURVEY

OF A PORTION OF LEEVINING TOWNSITE – BEING A PORTION OF THE WEST HALF OF THE SOUTHWEST QUARTER OF SECTION 9, TOWNSHIP 1 NORTH, RANGE 26 EAST, M.D.B. & M. IN THE COUNTY OF MONO, STATE OF CALIFORNIA

GORDON C. HOLMES RCE 10467 SCALE 1"=40' MAY, 1966