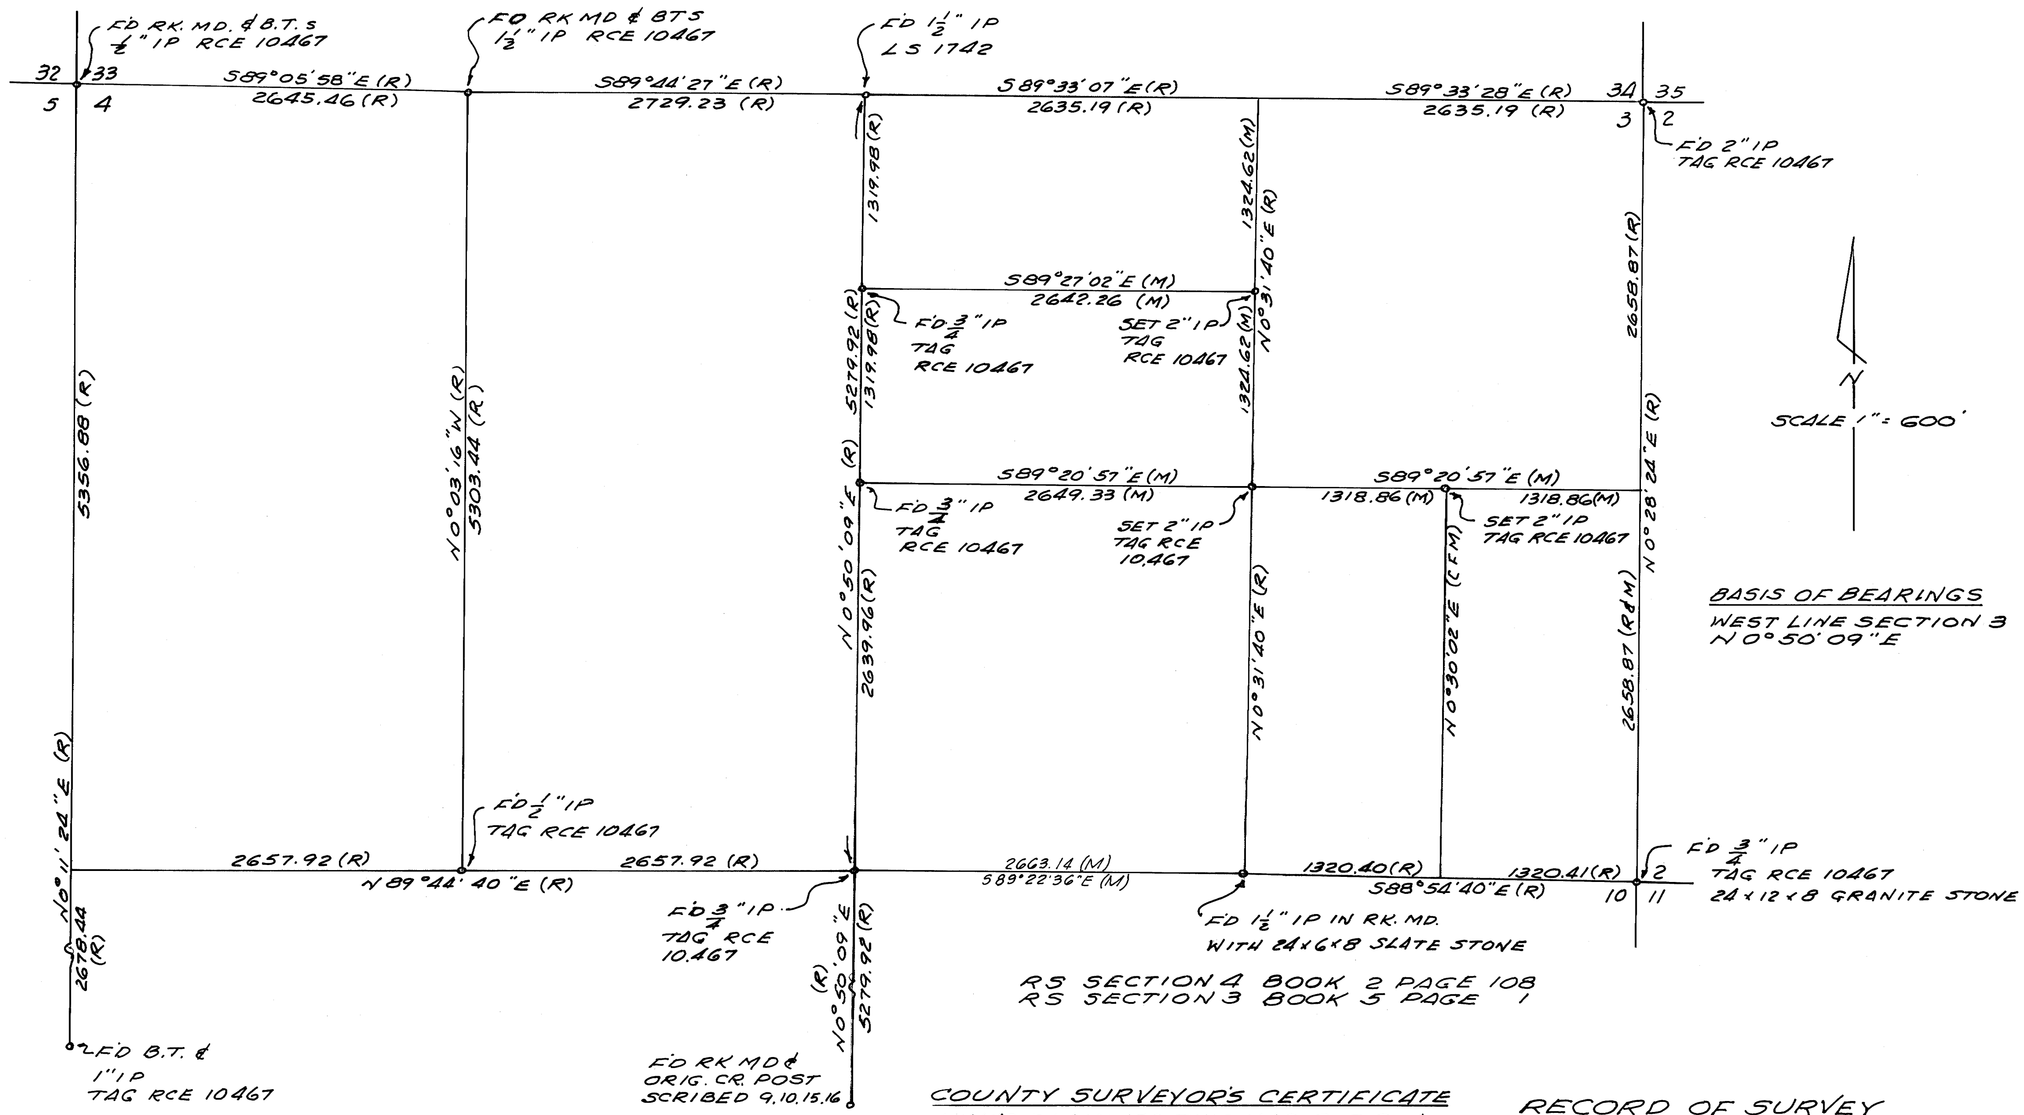

SURVEYOR'S CERTIFICATE

THIS MAP CORRECTLY REPRESENTS A SURVEY MADE BY ME IN CONFORMANCE WITH THE REQUIREMENTS OF CHAPTER 15 OF DIVISION 3 OF THE BUSINESS AND PROFESSIONS CODE IN 1962-65 AT THE REQUEST OF VERN SUMMERS

Gordon C Holmes
RCE 10467

COUNTY SURVEYOR'S CERTIFICATE

I HAVE EXAMINED THIS MAP FOR CONFORMANCE WITH THE REQUIREMENTS OF CHAPTER 15 OF DIVISION 3 OF THE BUSINESS AND PROFESSIONS CODE THIS ___ DAY OF _____, 1966

COUNTY SURVEYOR

RECORDER'S CERTIFICATE

FILED FOR RECORD THIS 7th DAY OF March, 1966 AT 1 P.M IN BOOK 5 OF MAPS AT PAGE 2 AT THE REQUEST OF GORDON C. HOLMES

COUNTY RECORDER

RECORD OF SURVEY
IN SECTION 3
T4S R27E MDB & M
MONO COUNTY
CALIFORNIA