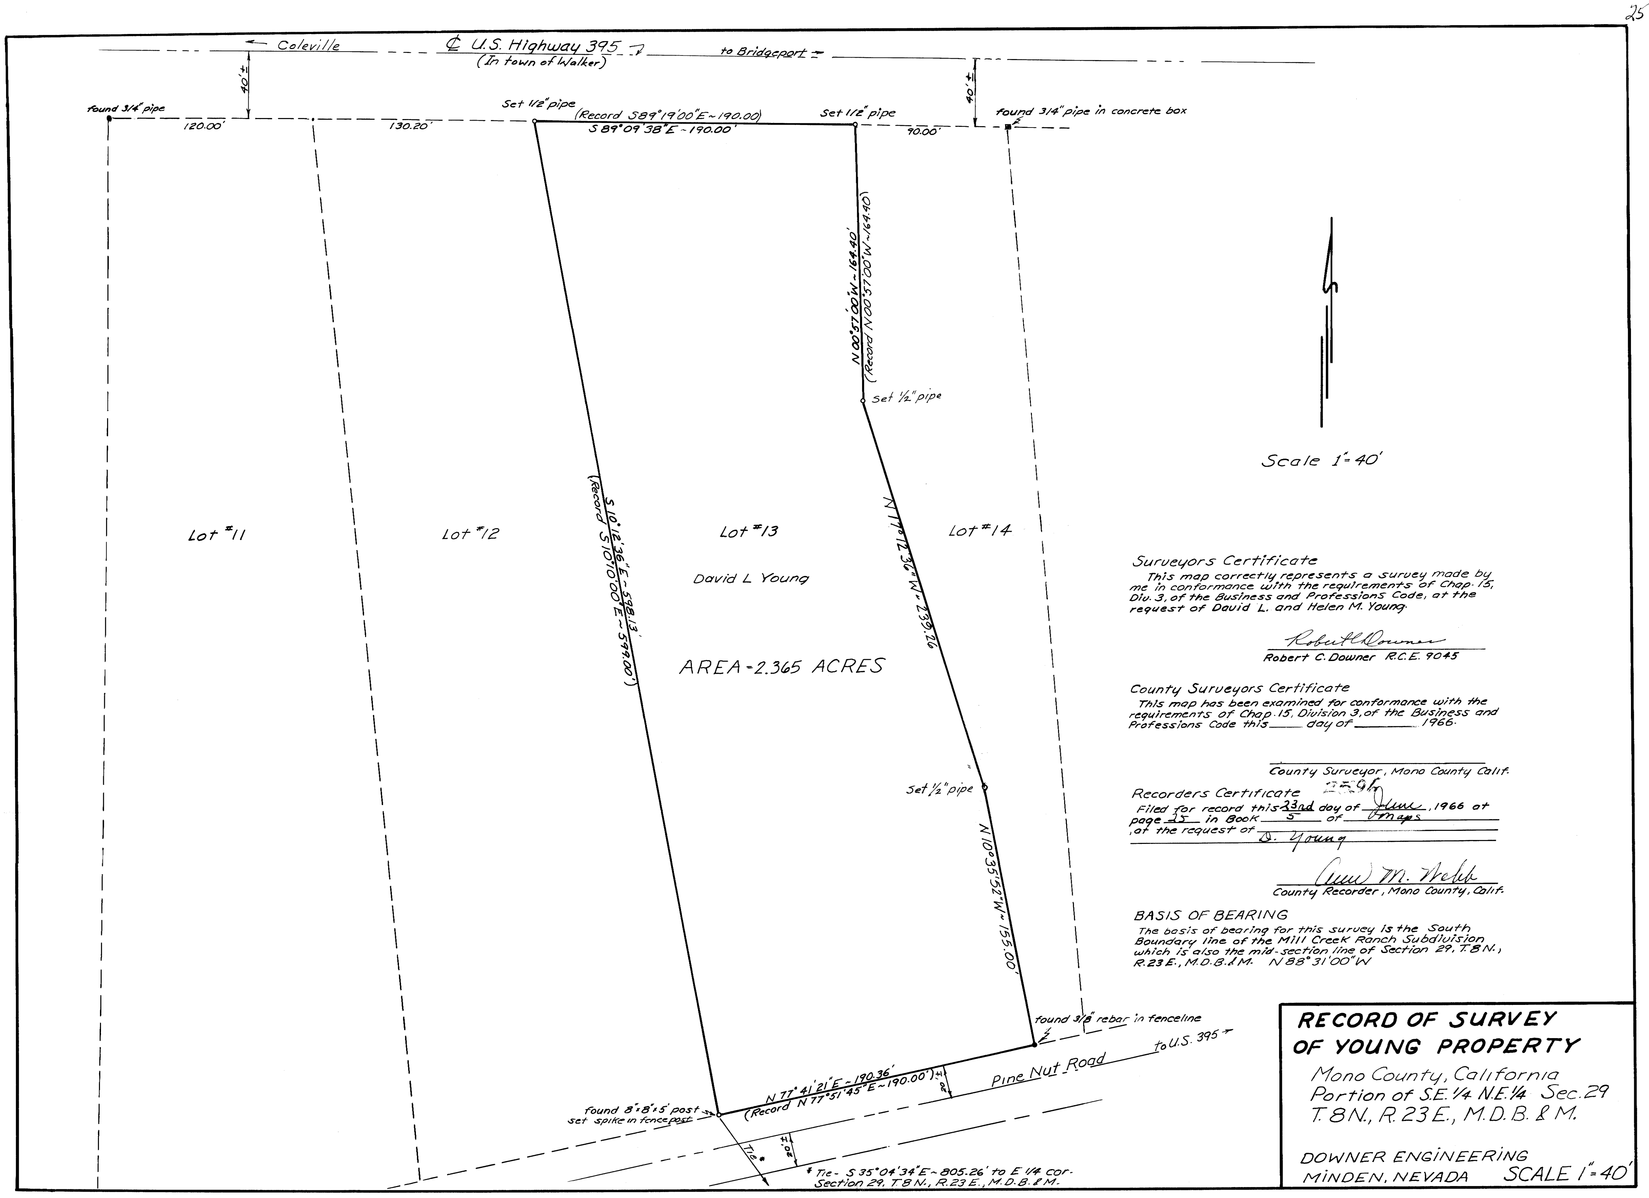

Surveyors Certificate

This map correctly represents a survey made by me in conformance with the requirements of Chap. 15, Div. 3, of the Business and Professions Code, at the request of David L. and Helen M. Young.

Robert C. Downer
Robert C. Downer R.C.E. 9045

County Surveyors Certificate

This map has been examined for conformance with the requirements of Chap. 15, Division 3, of the Business and Professions Code this ____ day of _____ 1966.

_____
County Surveyor, Mono County Calif.

Recorders Certificate 22-94

Filed for record this 23rd day of June, 1966 at page 25 in Book 5 of Maps, at the request of D. Young

Ruth M. Welch
County Recorder, Mono County, Calif.

BASIS OF BEARING

The basis of bearing for this survey is the South Boundary line of the Mill Creek Ranch Subdivision which is also the mid-section line of Section 29, T8N., R23E., M.D.B.&M. N 88°31'00"W

RECORD OF SURVEY OF YOUNG PROPERTY

Mono County, California
Portion of S.E. 1/4 N.E. 1/4 Sec. 29
T.8N., R.23E., M.D.B. & M.

DOWNER ENGINEERING
MINDEN, NEVADA SCALE 1"=40'