SURVEYOR'S CERTIFICATE

This map correctly represents a survey made under my direction in conformance with the requirements of Chapter 15, Division 3 of the Business and Professions Code at the request of Ross Slaughter in May & June, 1966.

Gordon C. Holmes

GORDON C. HOLMES, RCE 10467

COUNTY SURVEYOR'S CERTIFICATE

This map has been examined by me for conformance with the requirements of Chapter 15, Division 3 of the Business and Professions Code this _____ day of _____, 1966

_____

COUNTY SURVEYOR, MONO COUNTY

2600

COUNTY RECORDER'S CERTIFICATE

Filed for record this 24 day of June, 1966 at 10:00 A.M. in Book 5 of Maps at page 27 at the request of Gordon C. Holmes.

_____

COUNTY RECORDER, MONO COUNTY

BASIS OF BEARINGS

The bearing of the South line of Silver Lake Pines Tract No 5 as shown on the map of Silver Lake Pines Tract No 5 as N88°42'16"W was used as the basis of bearings for this map.

RECORD OF SURVEY

OF A PORTION OF THE N1/2 OF THE NW1/4 OF SEC 21, T2S, R26E, MDB&M (SILVER LAKE PINES TRACT No 5) JUNE LAKE, MONO COUNTY, CALIF.

GORDON C. HOLMES, RCE 10467 JUNE - 1966
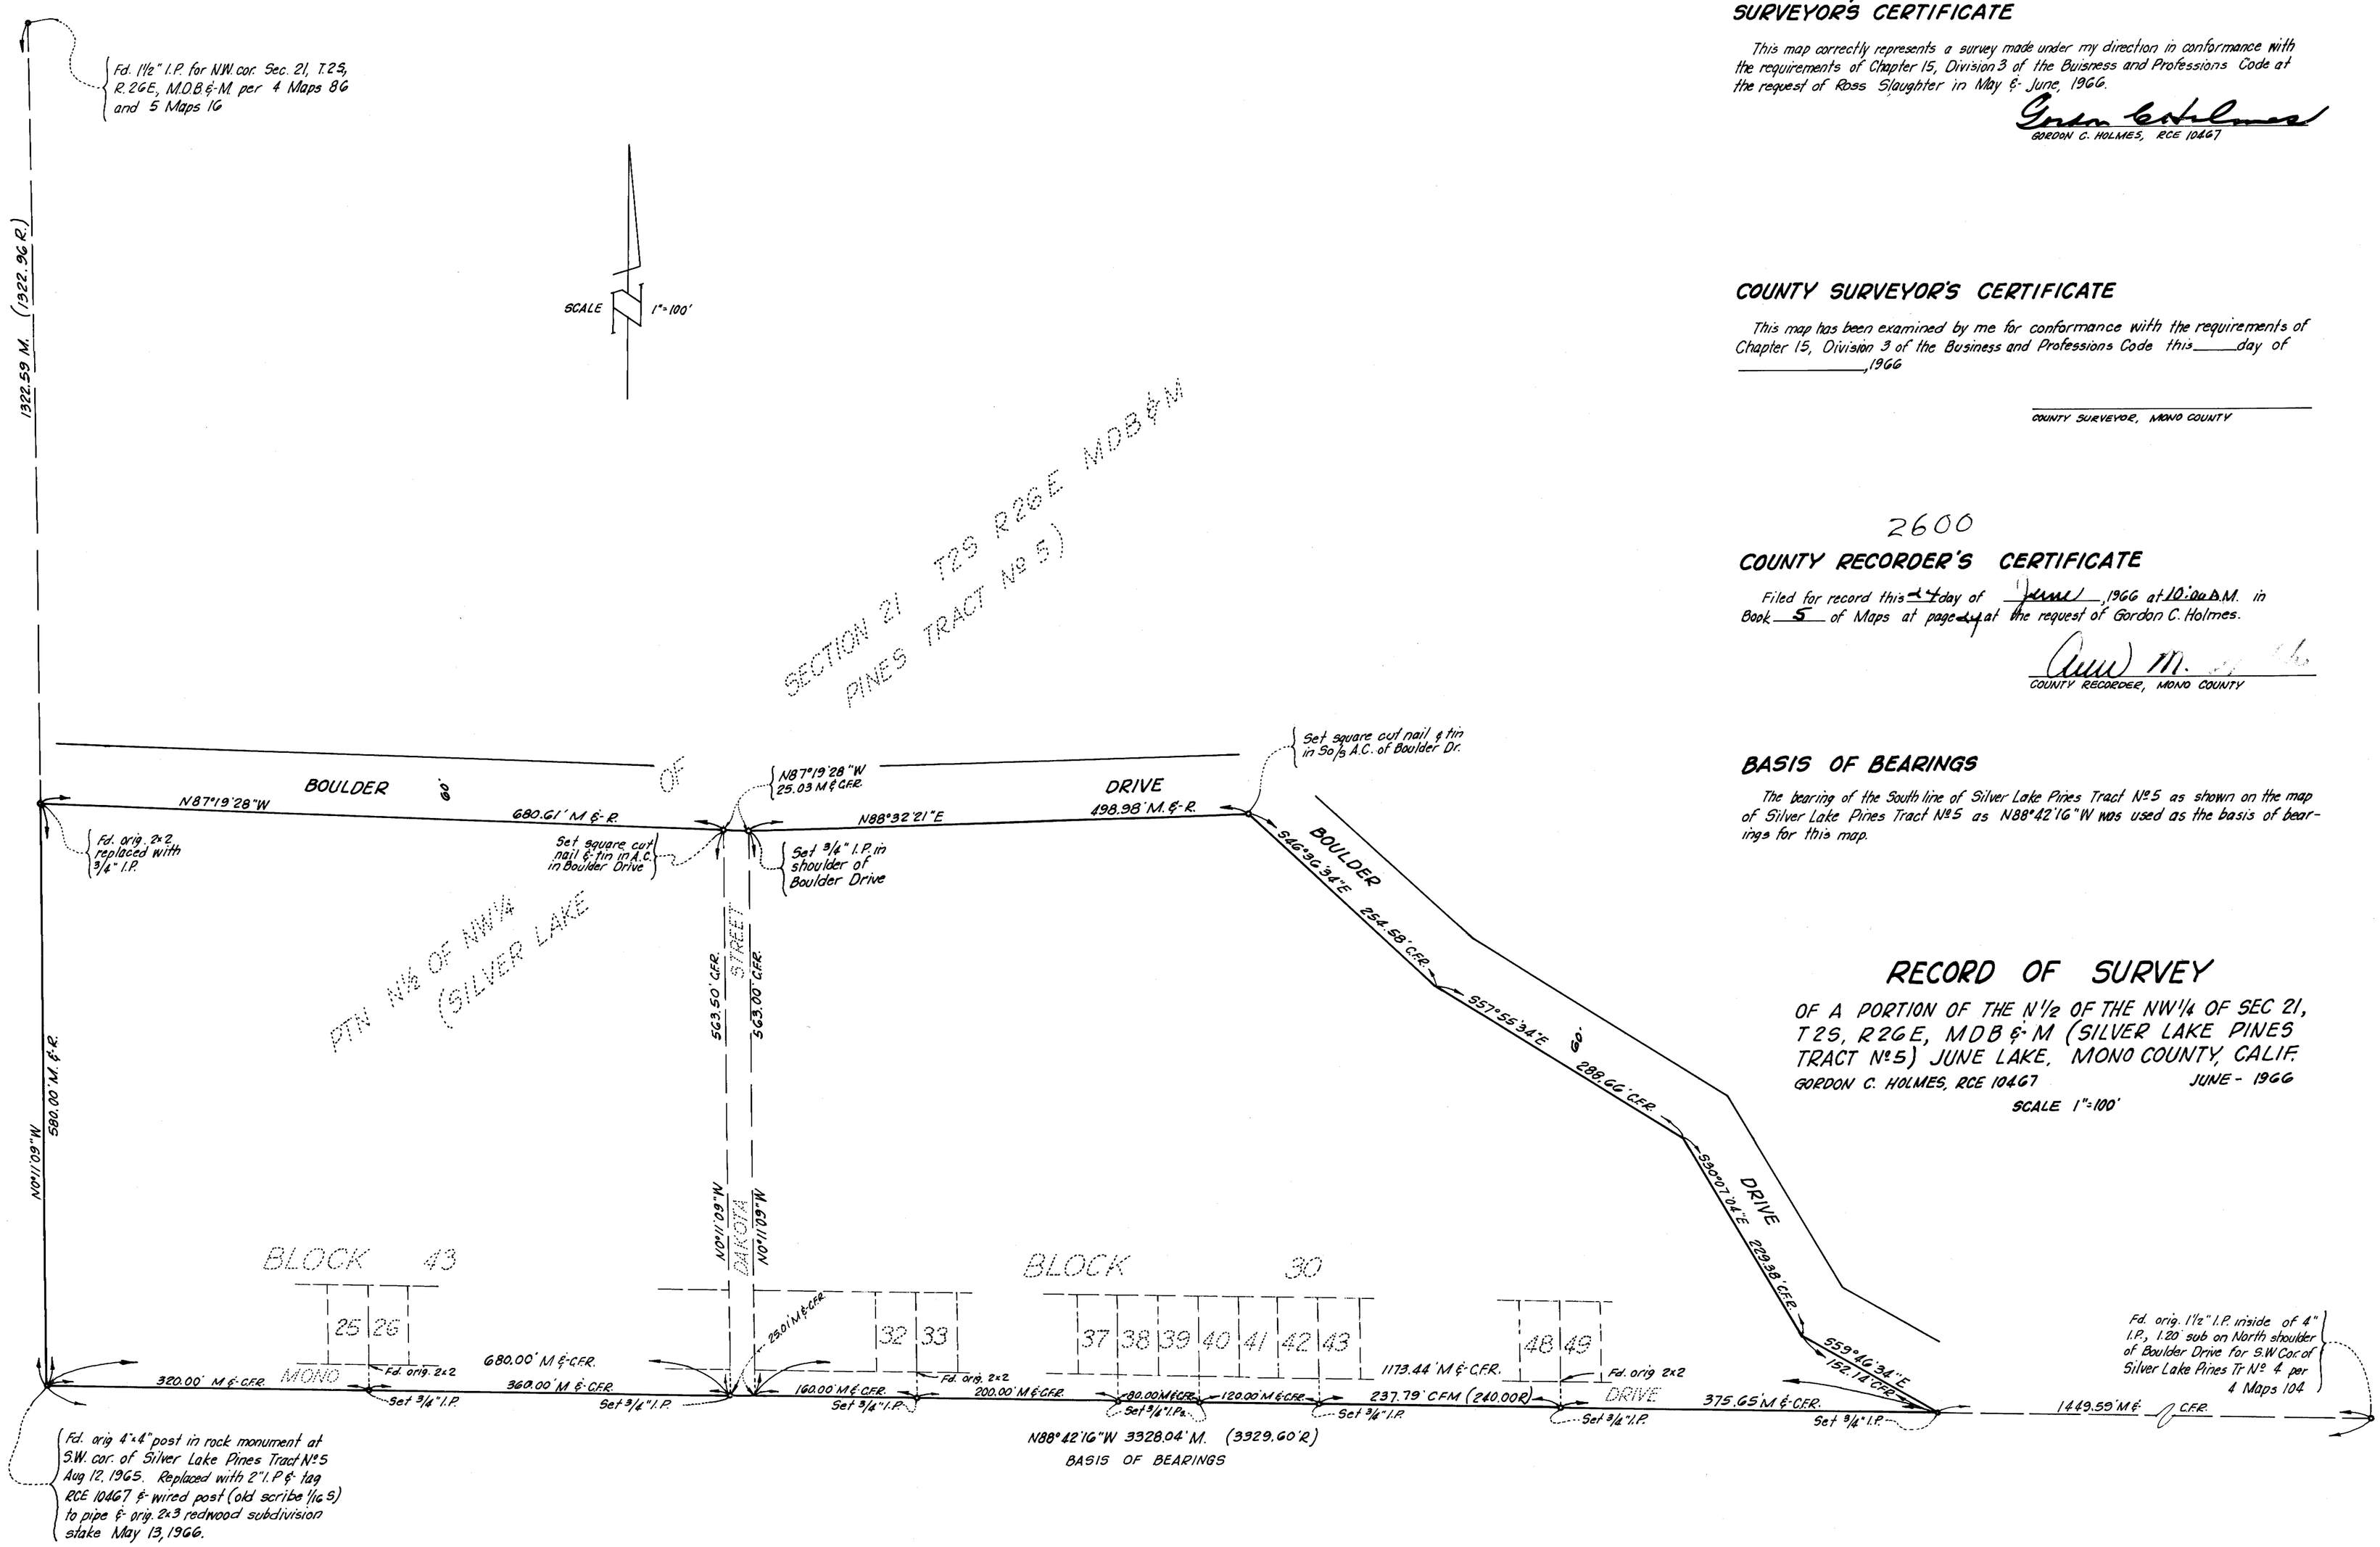
SCALE 1"=100'