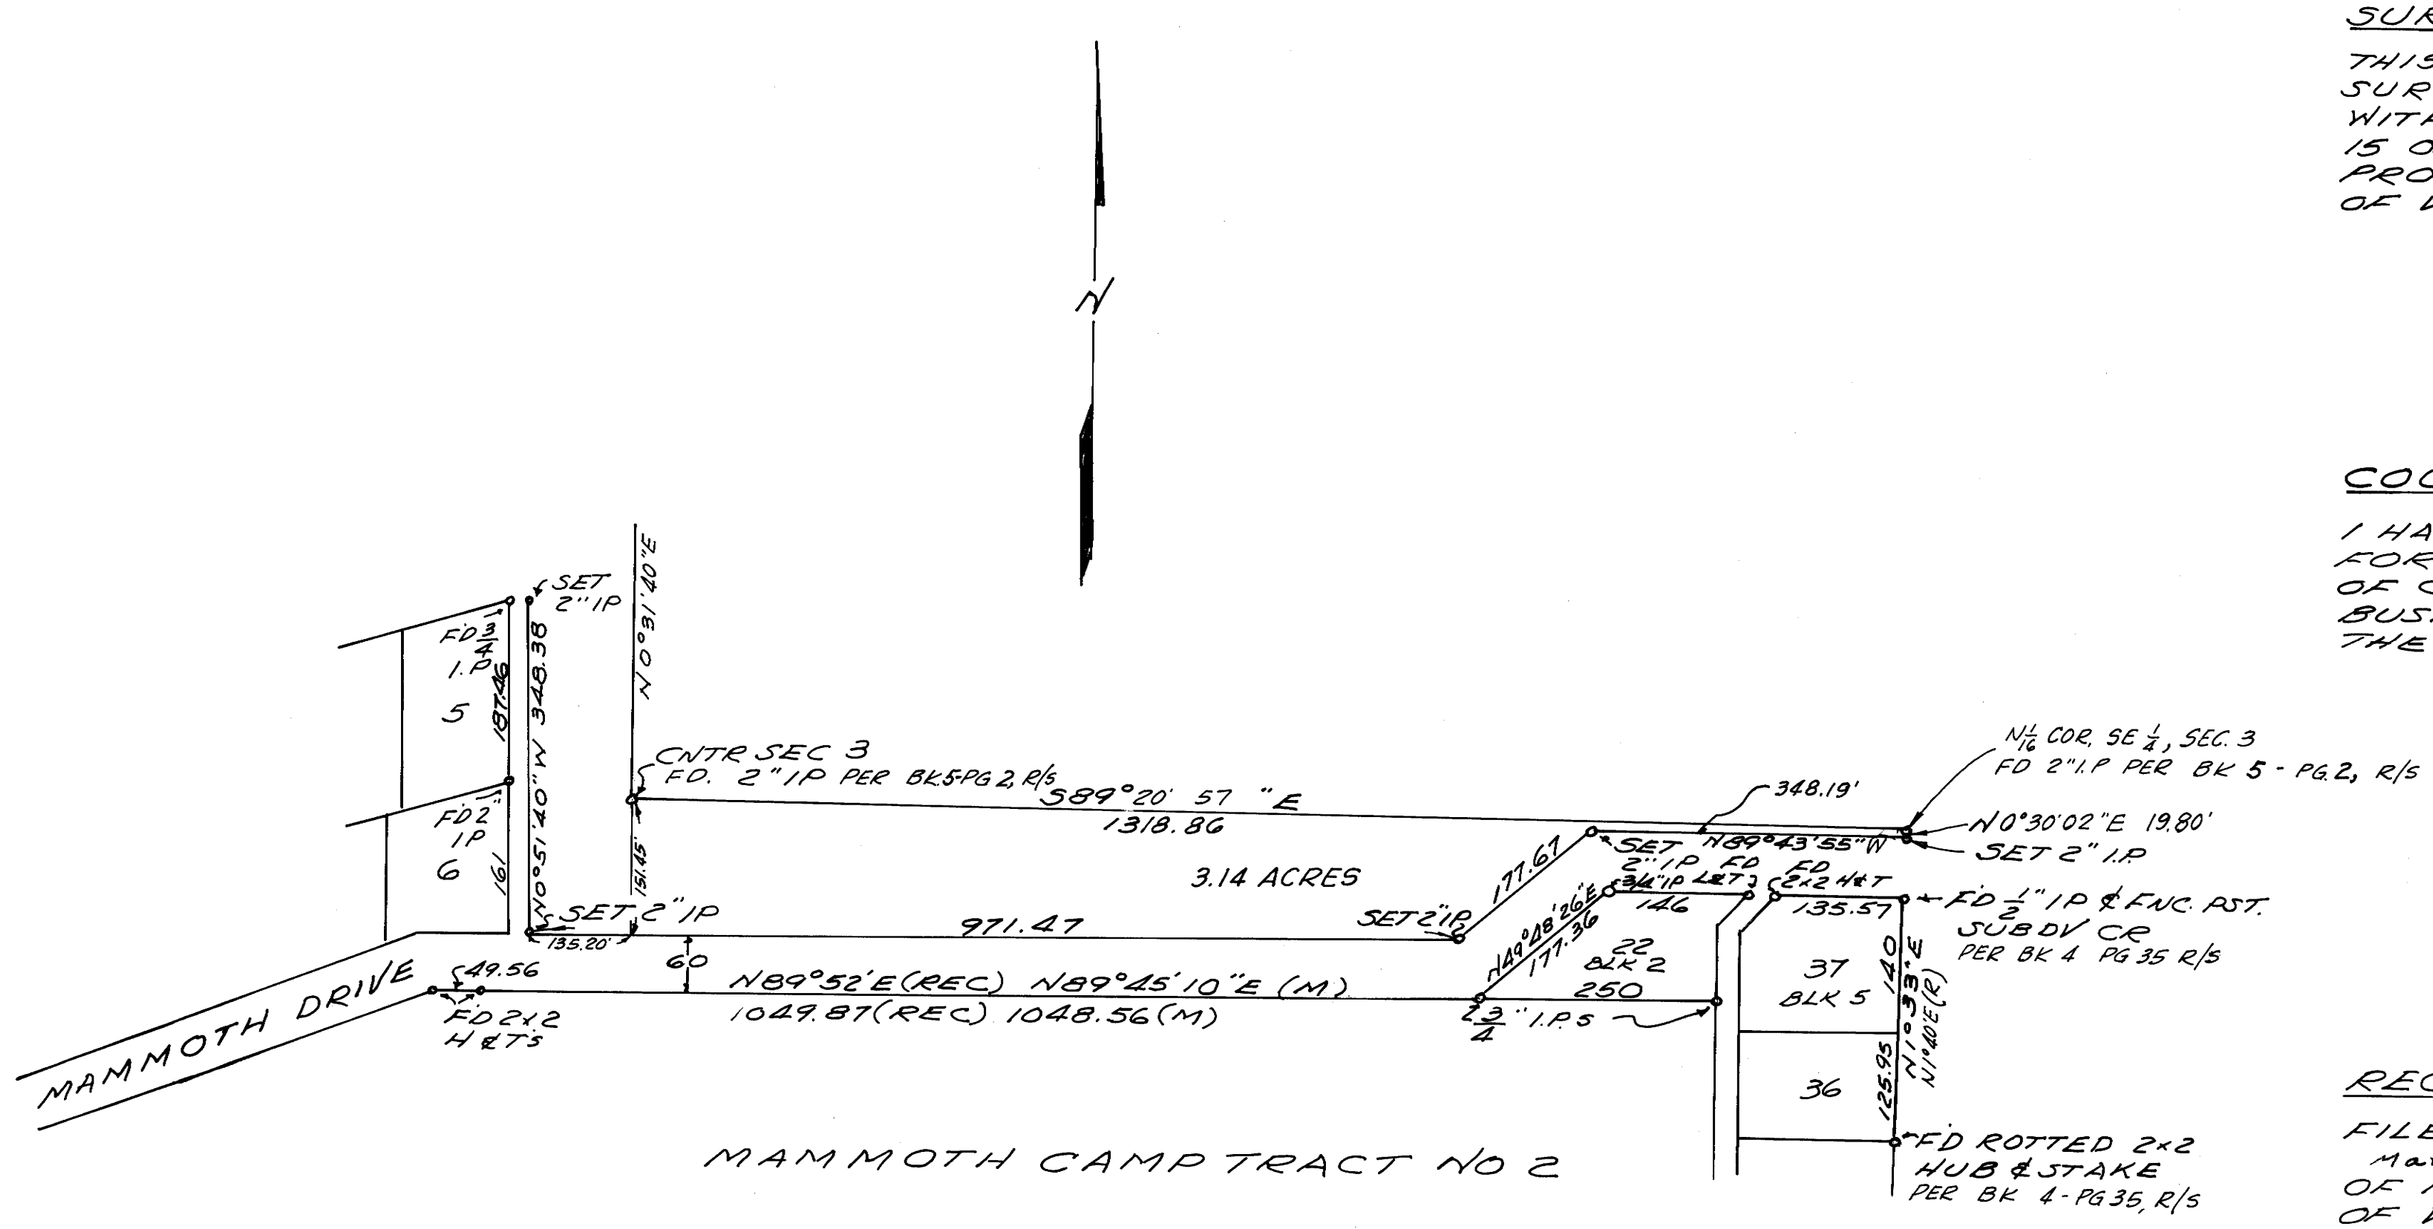

MAMMOTH CAMP TRACT NO 2

NOTE: BEARINGS ARE BASED ON THE BEARING OF RECORD N0°50'09"E OF THE WEST LINE OF SECTION 3

SURVEYOR'S CERTIFICATE

THIS MAP CORRECTLY REPRESENTS A SURVEY MADE BY ME IN CONFORMANCE WITH THE REQUIREMENTS OF CHAPTER 15 OF DIVISION 3 OF THE BUSINESS AND PROFESSIONS CODE AT THE REQUEST OF VERNE SUMMERS IN AUG - NOV 1964

Gordon C Holmes
RCE 10.467

COUNTY SURVEYOR'S CERTIFICATE

I HAVE EXAMINED THIS MAP FOR CONFORMANCE WITH THE REQUIREMENTS OF CHAPTER 15 OF DIVISION 3 OF THE BUSINESS AND PROFESSIONS CODE THE DAY OF ,196

1869

RECORDER'S CERTIFICATE

FILED FOR RECORD THIS 1st DAY OF March ,1966 AT 1 P.M IN BOOK 5 OF MAPS AT PAGE 3 AT THE REQUEST OF VERNE SUMMERS

COUNTY RECORDER

RECORD OF SURVEY
SECTION THREE
T4S. R27E. MDB&M
COUNTY OF MONO
STATE OF CALIFORNIA

SCALE 1" = 150'