Book 5

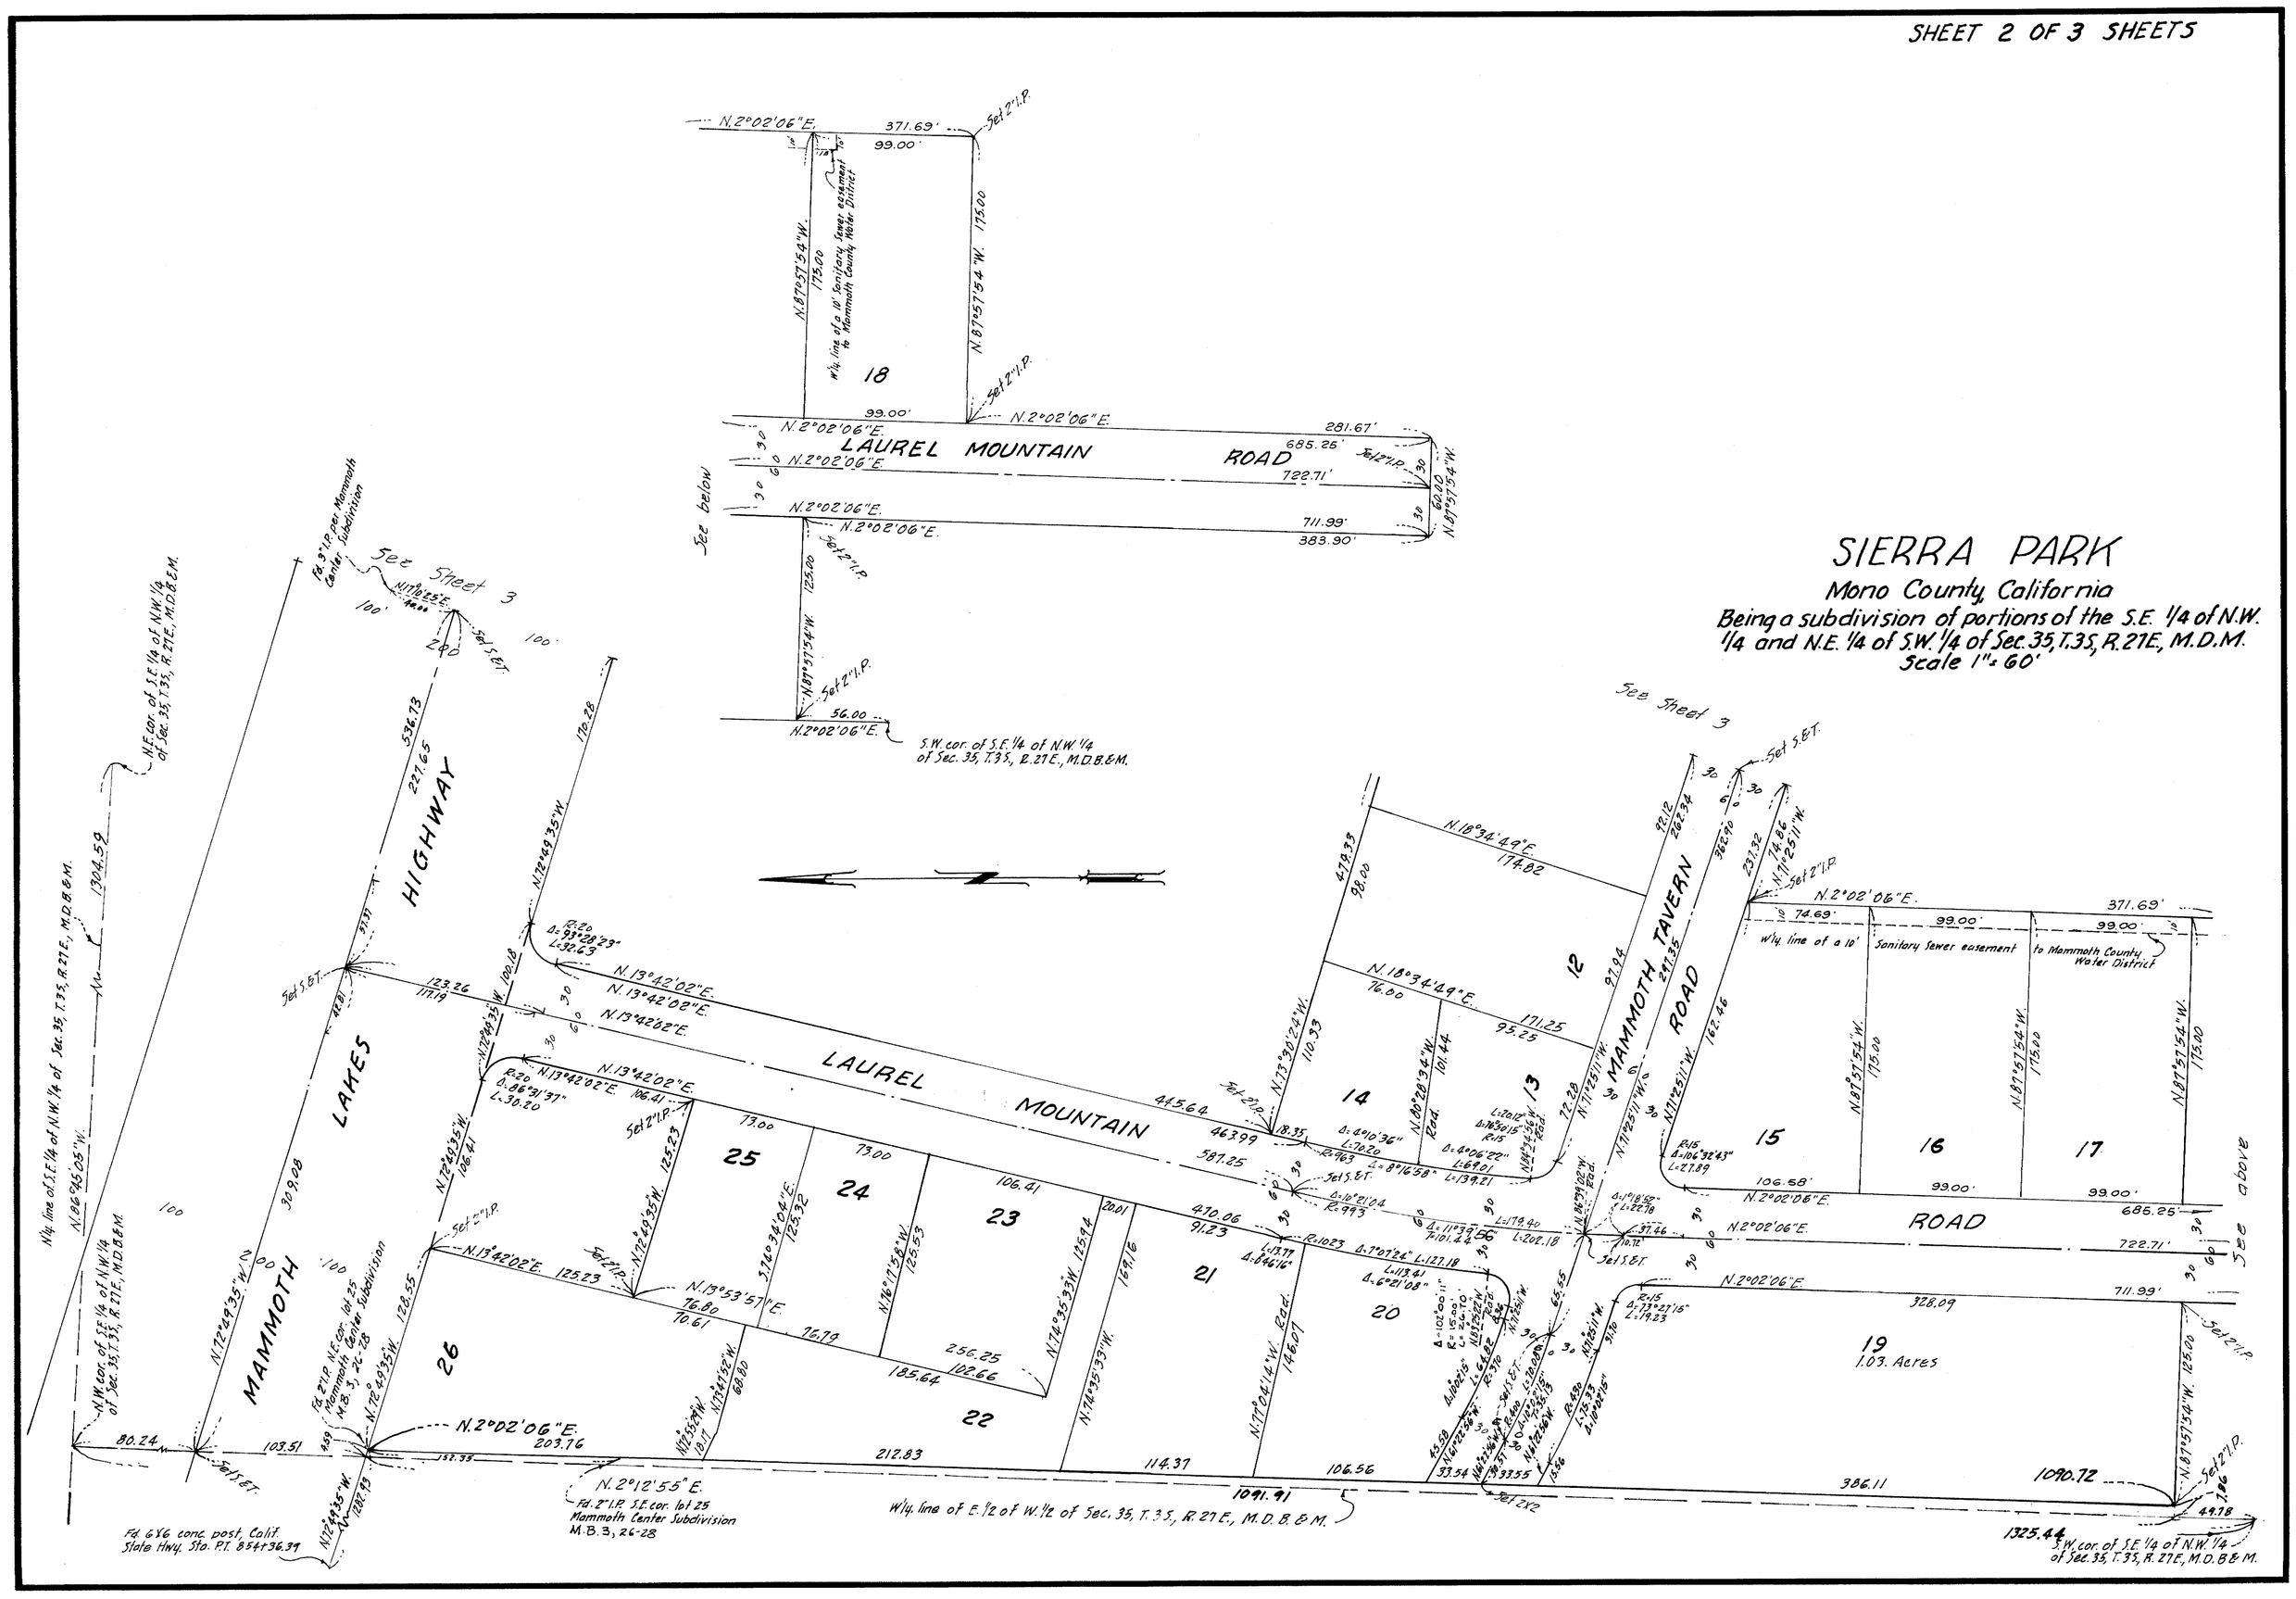
SIERRA PARK
Mono County, California
Being a subdivision of portions of the S.E. 1/4 of N.W. 1/4 and N.E. 1/4 of S.W. 1/4 of Sec. 35, T.3S, R.27E, M.D.M.
Scale 1" = 60'
LAUREL MOUNTAIN ROAD
MAMMOTH LAKES HIGHWAY
MAMMOTH TAVERN ROAD
See Sheet 3
See below
See above
18
19
1.03. Acres
N.2°02'06"E.
N.87°57'54"W.
N.2°12'55"E.
S.W. cor. of S.E. 1/4 of N.W. 1/4 of Sec. 35, T.3S, R.27E, M.D.B.&M.
W'ly. line of E. 1/2 of W. 1/2 of Sec. 35, T.3S, R.27E, M.D.B.&M.
Fd. 2" I.P. S.E. cor. lot 25 Mammoth Center Subdivision M.B.3, 26-28
Fd. 6X6 conc. post, Calif. State Hwy. Sta. P.T. 854+36.39
N.W. cor. of S.E. 1/4 of N.W. 1/4 of Sec. 35, T.3S, R.27E, M.D.B.&M.
N.E. cor. of S.E. 1/4 of N.W. 1/4 of Sec. 35, T.3S, R.27E, M.D.B.&M.
N'ly. line of S.E. 1/4 of N.W. 1/4 of Sec. 35, T.3S, R.27E, M.D.B.&M.
W'ly. line of a 10' Sanitary Sewer easement to Mammoth County Water District
Fd. 3" I.P. per Mammoth Center Subdivision
1091.91
1090.72
1325.44