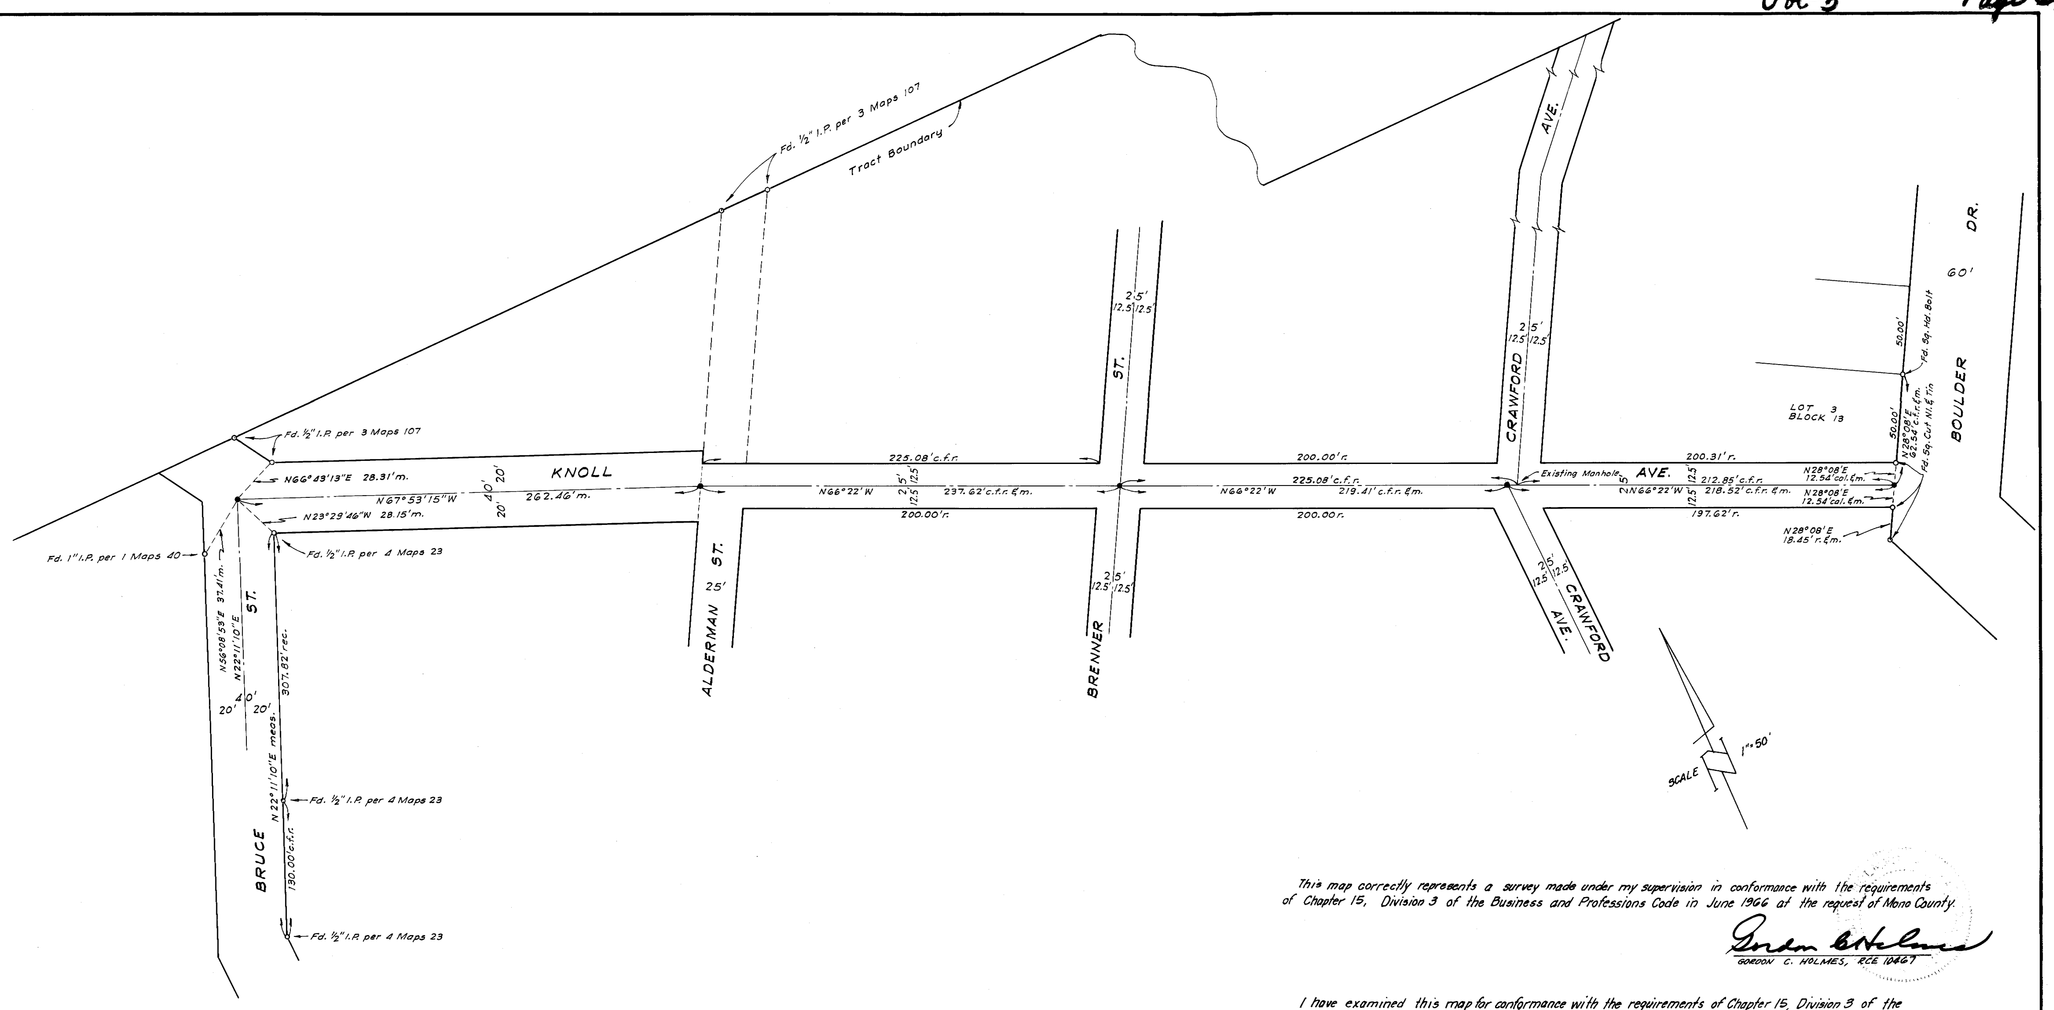

This map correctly represents a survey made under my supervision in conformance with the requirements of Chapter 15, Division 3 of the Business and Professions Code in June 1966 at the request of Mono County.

Gordon C. Holmes
GORDON C. HOLMES, RCE 10467

I have examined this map for conformance with the requirements of Chapter 15, Division 3 of the Business and Professions Code this ____ day of _____ 1966.

_____
COUNTY SURVEYOR, MONO COUNTY

311

Filed for record this 5-11 day of August, 1966 at 10:45 A.M. in Book 5 of Maps at page 24 at the request of Gordon C. Holmes.

_____
COUNTY RECORDER, MONO COUNTY

MONUMENT NOTE

● = Set 2" iron pipe with tag in survey monument well.
○ = Fd. monument as described.

BASIS OF BEARINGS

The bearings are based on the Northwest line of Boulder Drive from a square cut nail & tin to a square head bolt being measured at 93.53' apart and having a bearing of N28°08'E as shown on the map of Silver Lake Pines Tract No. 1 and Record of Survey map recorded in Book 4 of Maps at page 64.

RECORD OF SURVEY
OF
CALCULATED & MONUMENTED CENTER LINE OF KNOLL AVENUE IN SILVER LAKE PINES TR. No. 1 IN SEC. 14, T2S, R26E MDB & M IN THE COUNTY OF MONO, STATE OF CALIFORNIA

GORDON C. HOLMES
RCE 10467

SCALE 1"=50'

JUNE 1966