SURVEYOR'S CERTIFICATE

THIS MAP CORRECTLY REPRESENTS A SURVEY MADE BY ME IN CONFORMANCE WITH THE REQUIREMENTS OF CHAPTER 15 OF DIVISION 3 OF THE BUSINESS AND PROFESSIONS CODE IN JULY 1966 AT THE REQUEST OF C.E. COWERT

Gordon C. Holmes
RCE 10467

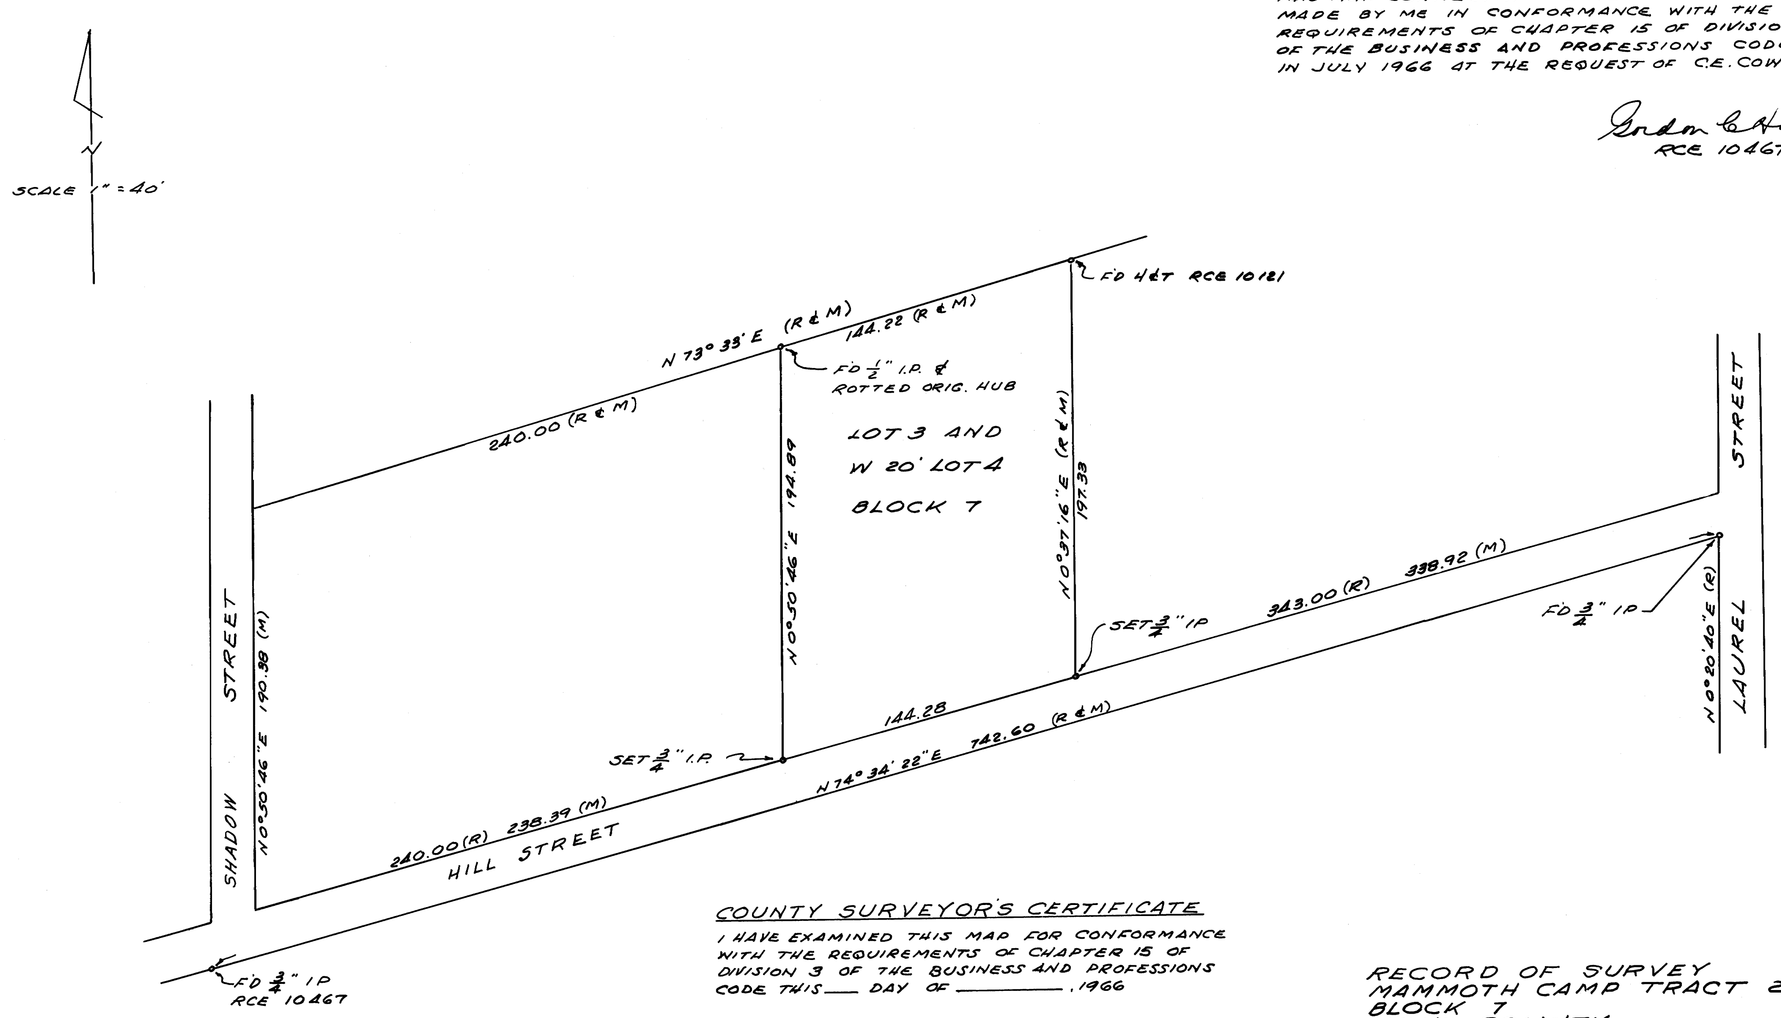

COUNTY SURVEYOR'S CERTIFICATE

I HAVE EXAMINED THIS MAP FOR CONFORMANCE WITH THE REQUIREMENTS OF CHAPTER 15 OF DIVISION 3 OF THE BUSINESS AND PROFESSIONS CODE THIS ___ DAY OF _____, 1966

COUNTY SURVEYOR

367

RECORDER'S CERTIFICATE

FILED FOR RECORD THIS 12th DAY OF Aug, 1966 AT 3:30 PM IN BOOK 5 OF MAPS AT PAGE 37 AT THE REQUEST OF GORDON C. HOLMES

COUNTY RECORDER

BASIS OF BEARINGS

BEARINGS ARE BASED ON THE RECORD BEARING OF THE SOUTH LINE OF HILL STREET BETWEEN 2 IRON PIPES AS SHOWN ON RECORD OF SURVEY RECORDED IN BOOK 5, PAGE 22 OF MAPS.

RECORD OF SURVEY
MAMMOTH CAMP TRACT 2
BLOCK 7
MONO COUNTY
CALIFORNIA