SCALE 1" = 60'

SHEET 1 OF 1 SHEET

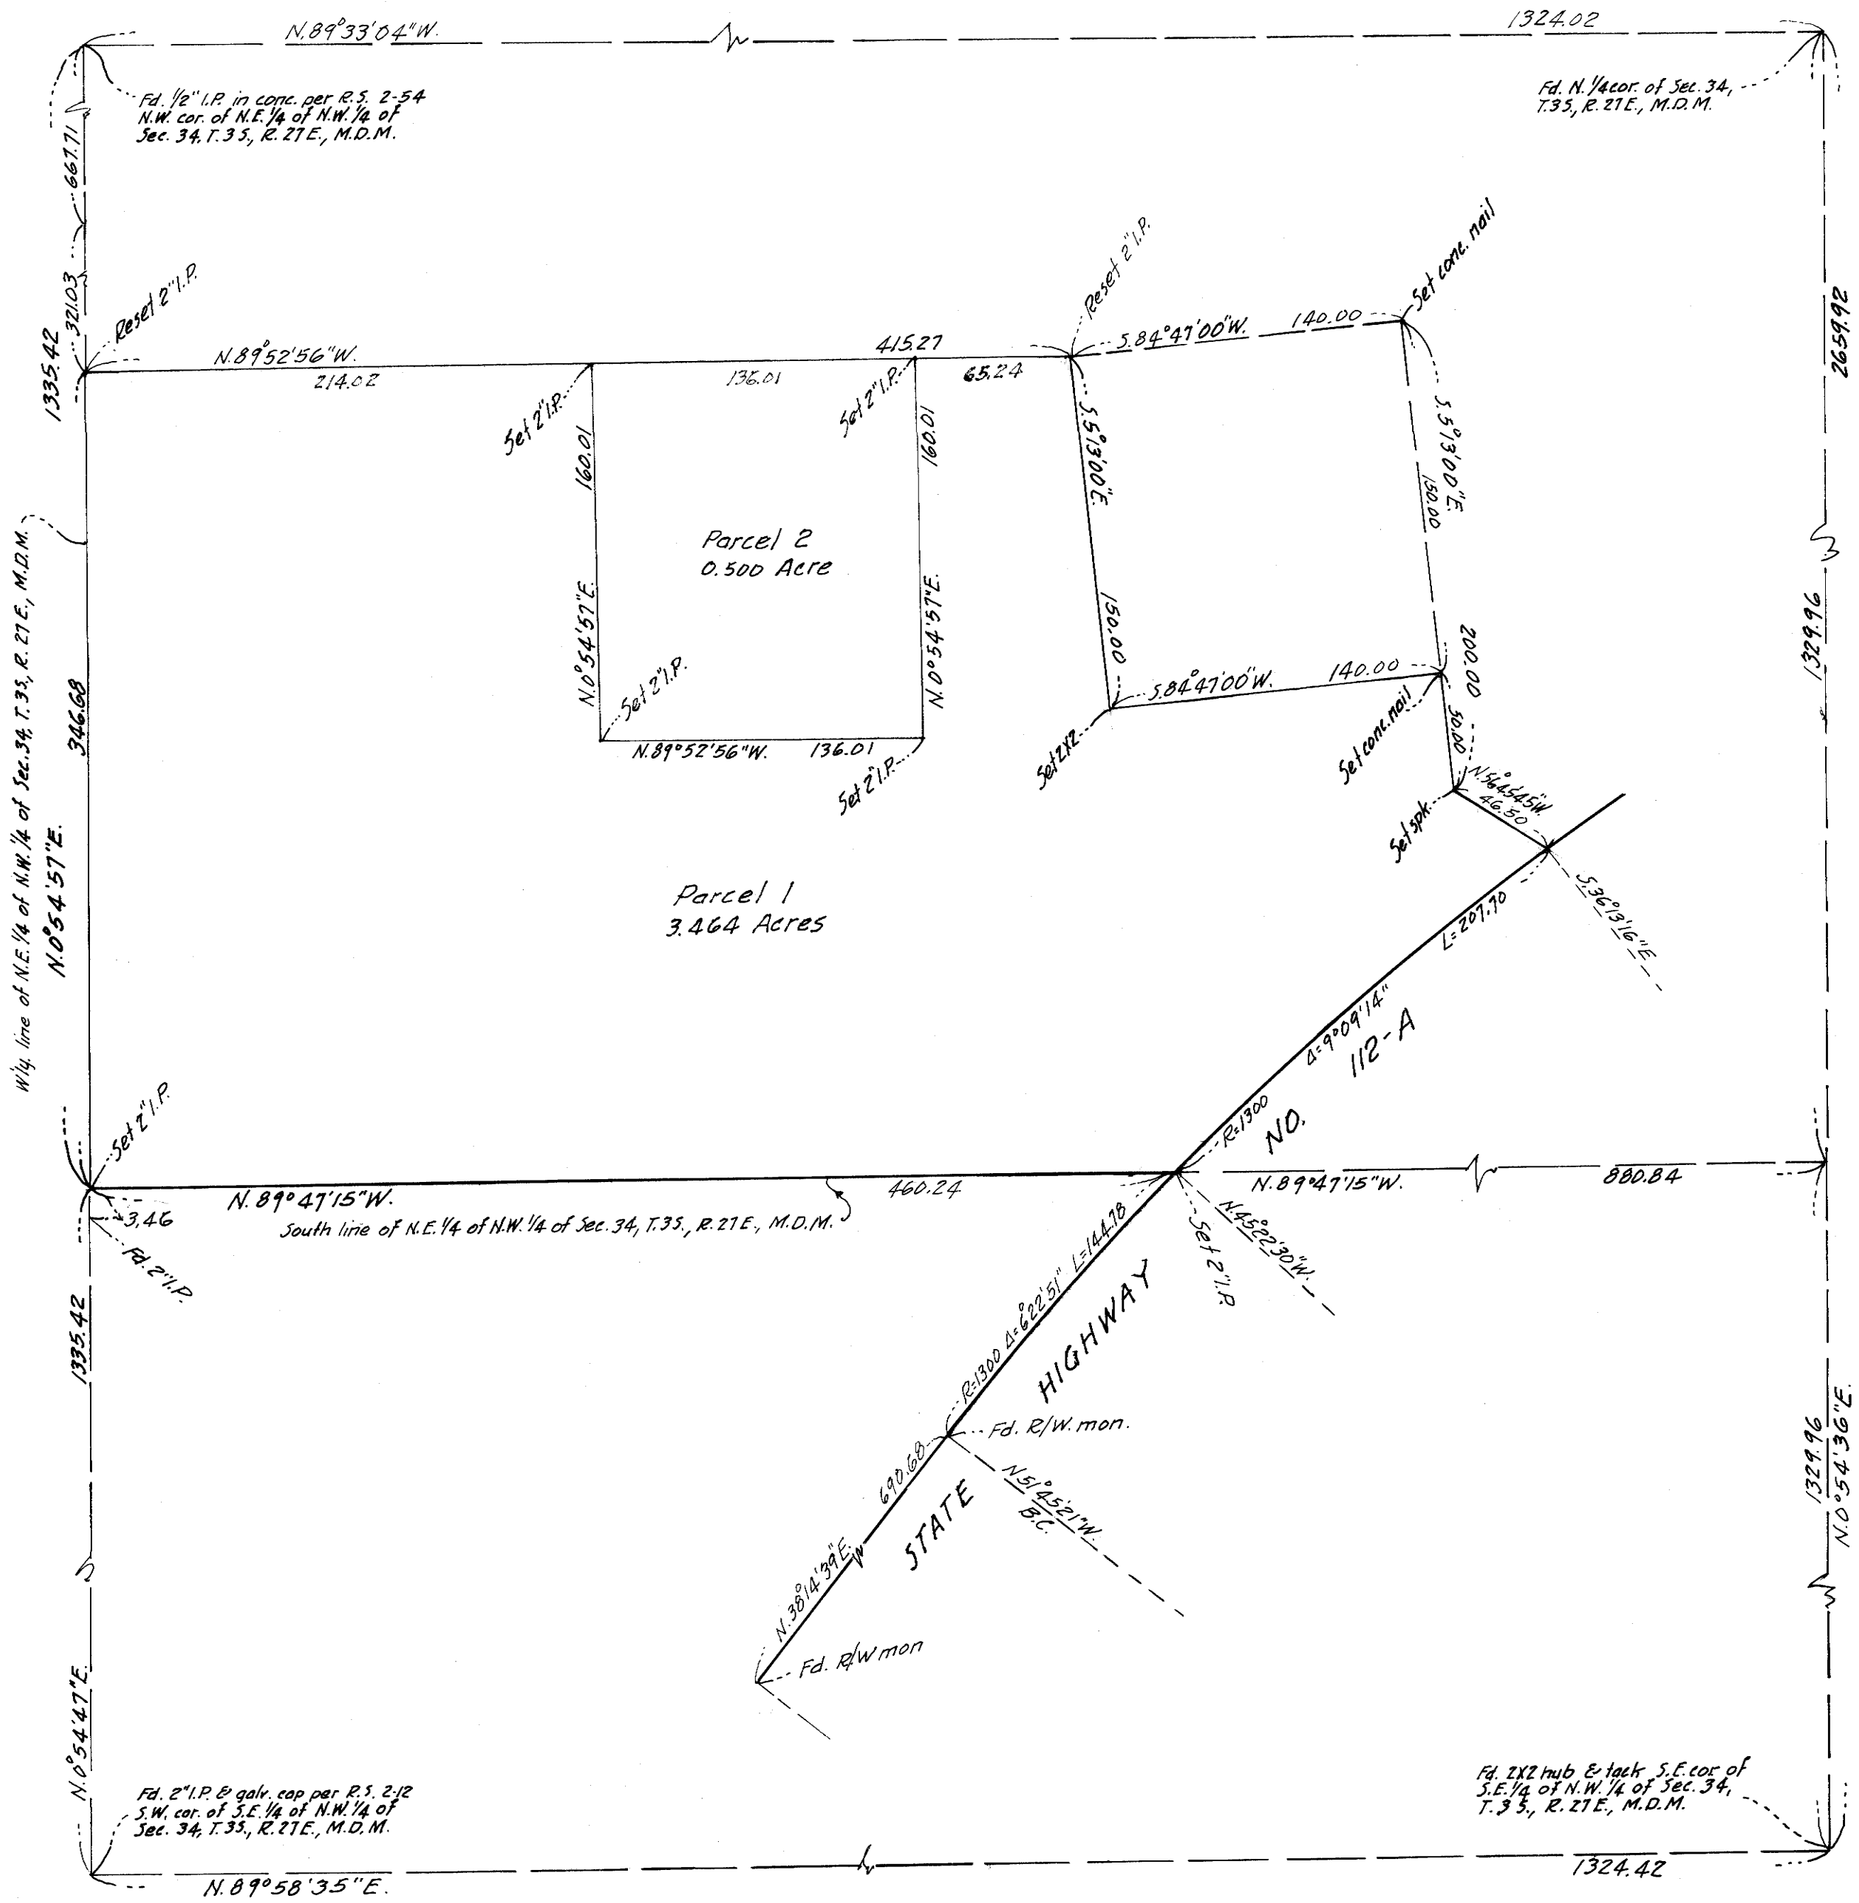

BASIS OF BEARINGS
The bearing N.0°54'57"E. of the W'ly. line of N.E.1/4 of N.W.1/4 of Sec. 34, T.3S., R.27E., M.D.M. as shown on map of Minaret Woods recorded in Book 2 at page 54 of Maps, records of Mono County, California was taken as the basis of the bearings shown on this map.

SURVEYORS CERTIFICATE
This map correctly represents a survey made under my direction in conformance with the requirements of Chapter 15 of Division 3 of the Business and Professions Code at the request of Alan L. Desser.

G. J. Jennings
R.C.E. 7858

COUNTY SURVEYORS CERTIFICATE
This map has been examined for conformance with the requirements of Chapter 15 of Division 3 of the Business and Professions Code this _ day of _____ 1966.

_____
County Surveyor

No. 636

RECORDERS CERTIFICATE
Filed for record this 2nd day of Sept. 1966 at 2:00 PM in Book 3 of Maps at page 46 at the request of Jennings Engineering Company

Irene M. [illegible]
County Recorder

RECORD OF SURVEY

of a portion of the N.E.1/4 of the N.W.1/4 of Sec. 34, T.3S., R.27E., M.D.M., in the County of Mono, State of California.