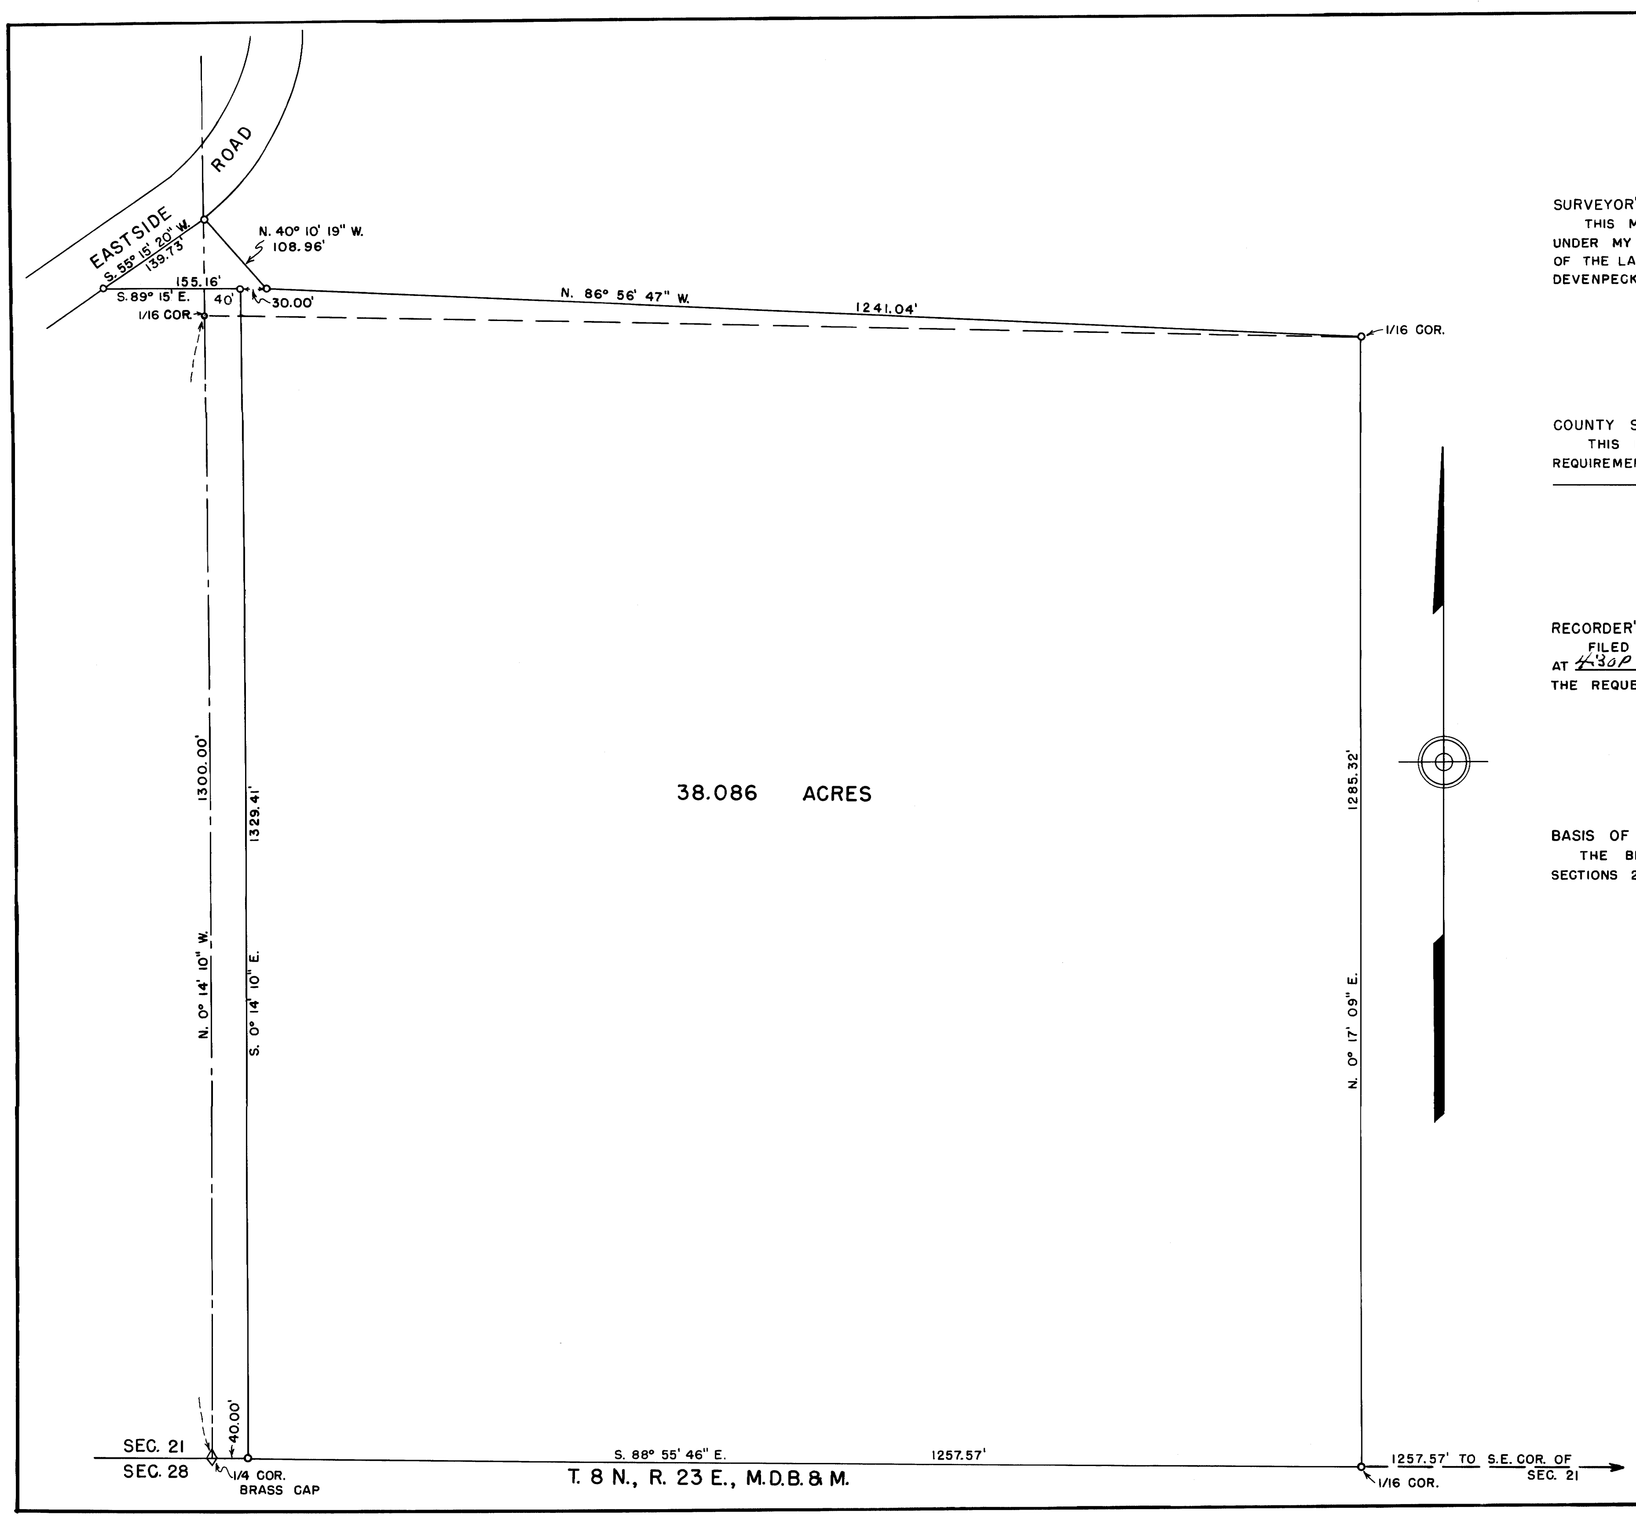

SURVEYOR'S CERTIFICATE

THIS MAP CORRECTLY REPRESENTS A SURVEY MADE BY ME, OR UNDER MY DIRECTION, IN CONFORMANCE WITH THE REQUIREMENTS OF THE LAND SURVEYOR'S ACT AT THE REQUEST OF GLENN A. DEVENPECK ON SEPTEMBER 22, 1966.

Walter G. Reid

WALTER G. REID R.C.E. 7522
VIRGINIA CITY, NEVADA

COUNTY SURVEYOR'S CERTIFICATE

THIS MAP HAS BEEN EXAMINED FOR CONFORMANCE WITH THE REQUIREMENTS OF THE LAND SURVEYOR'S ACT THIS _____ DAY OF _____, 1966.

_____
COUNTY SURVEYOR

885

RECORDER'S CERTIFICATE

FILED FOR RECORD THIS 13th DAY OF October, 1966 AT 4:30P M., IN BOOK 5 OF Maps, ON PAGE 52, AT THE REQUEST OF Glenn A. Devenpeck

Anna M. Webb
COUNTY RECORDER

BASIS OF BEARING

THE BEARING OF S. 89° 15' E. FOR THE SECTION LINE BETWEEN SECTIONS 21 AND 28, IS THE BASIS OF BEARING FOR THIS SURVEY.

SCALE – 1" = 100'

0 25 50 100 200 300 400 500

RECORD OF SURVEY MAP
PARCEL OF LAND
MILE HI INVESTMENT CO.
PORTIONS OF W 1/2 SE 1/4 & NE 1/4 SW 1/4
SEC. 21, T. 8 N., R. 23 E., M.D.B.& M.
MONO COUNTY, CALIFORNIA