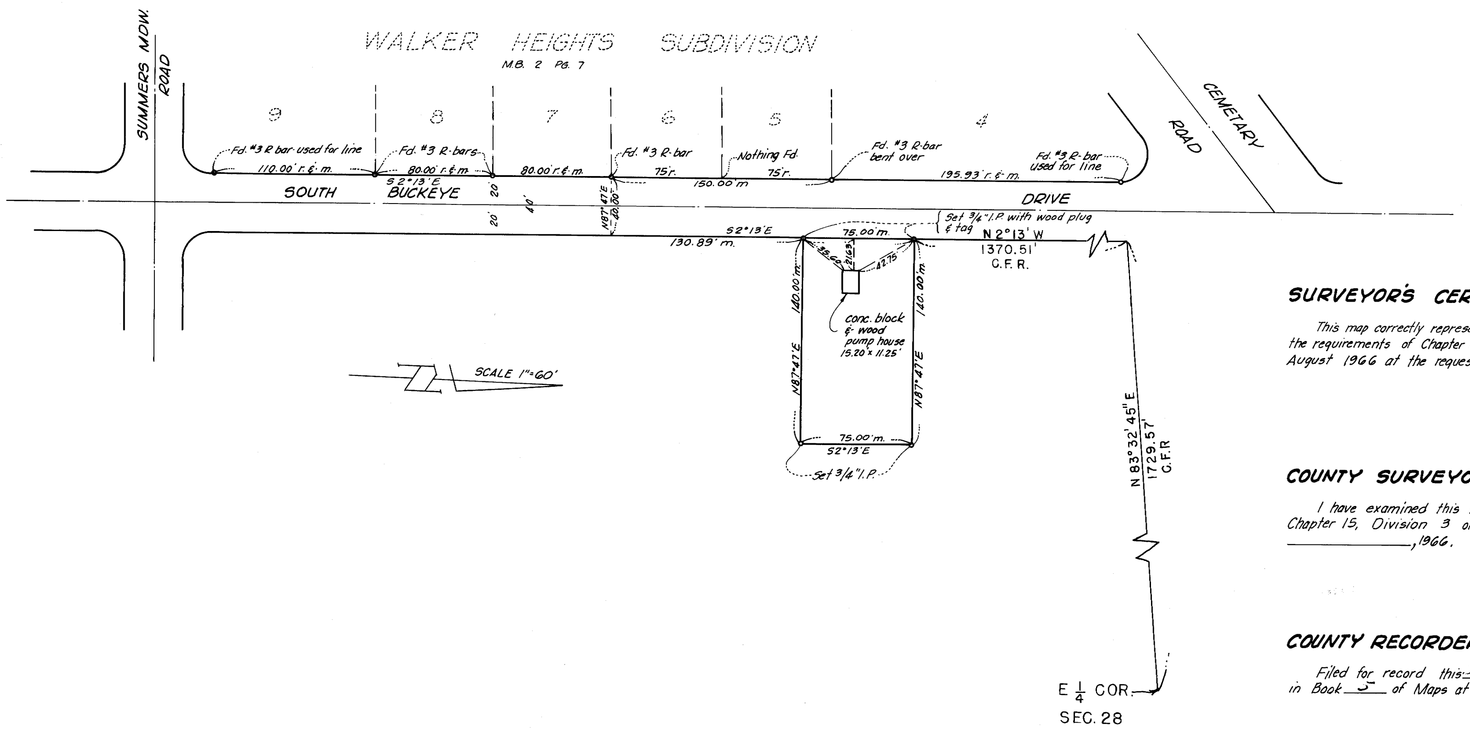

SURVEYOR'S CERTIFICATE

This map correctly represents a survey made under my direction in conformance with the requirements of Chapter 15 of Division 3 of the Business and Professions Code in August 1966 at the request of Bridgeport Public Utilities District.

Gordon C. Holmes

GORDON C. HOLMES RCE 10467

COUNTY SURVEYOR'S CERTIFICATE

I have examined this map for conformance with the requirements of Chapter 15, Division 3 of the Business and Professions Code this _____ day of _____, 1966.

COUNTY SURVEYOR MONO COUNTY

COUNTY RECORDER'S CERTIFICATE

Filed for record this 27th day of [illegible] 1966 at 2:45 P.M. in Book 5 of Maps at page 56 at the request of Gordon C. Holmes.

[illegible]

COUNTY RECORDER MONO COUNTY

BASIS OF BEARINGS

The bearing of the West line of South Buckey Drive of Walker Heights Subdivision being S 2°13' E as shown on the map of Walker Heights Subdivision per Book 2, page 7 of Maps was used as the basis of bearings for this map.

RECORD OF SURVEY

OF A 75' × 140' PARCEL IN A PORTION OF THE WEST HALF OF SE¼ OF SECTION 28 T5N, R 25E, M.D.M., EAST OF SOUTH BUCKEYE DRIVE, WALKER HEIGHTS SUBDIVISION, BRIDGEPORT, MONO COUNTY, CALIF.

GORDON C. HOLMES
RCE 10467

SCALE 1"=60'

AUGUST, 1966