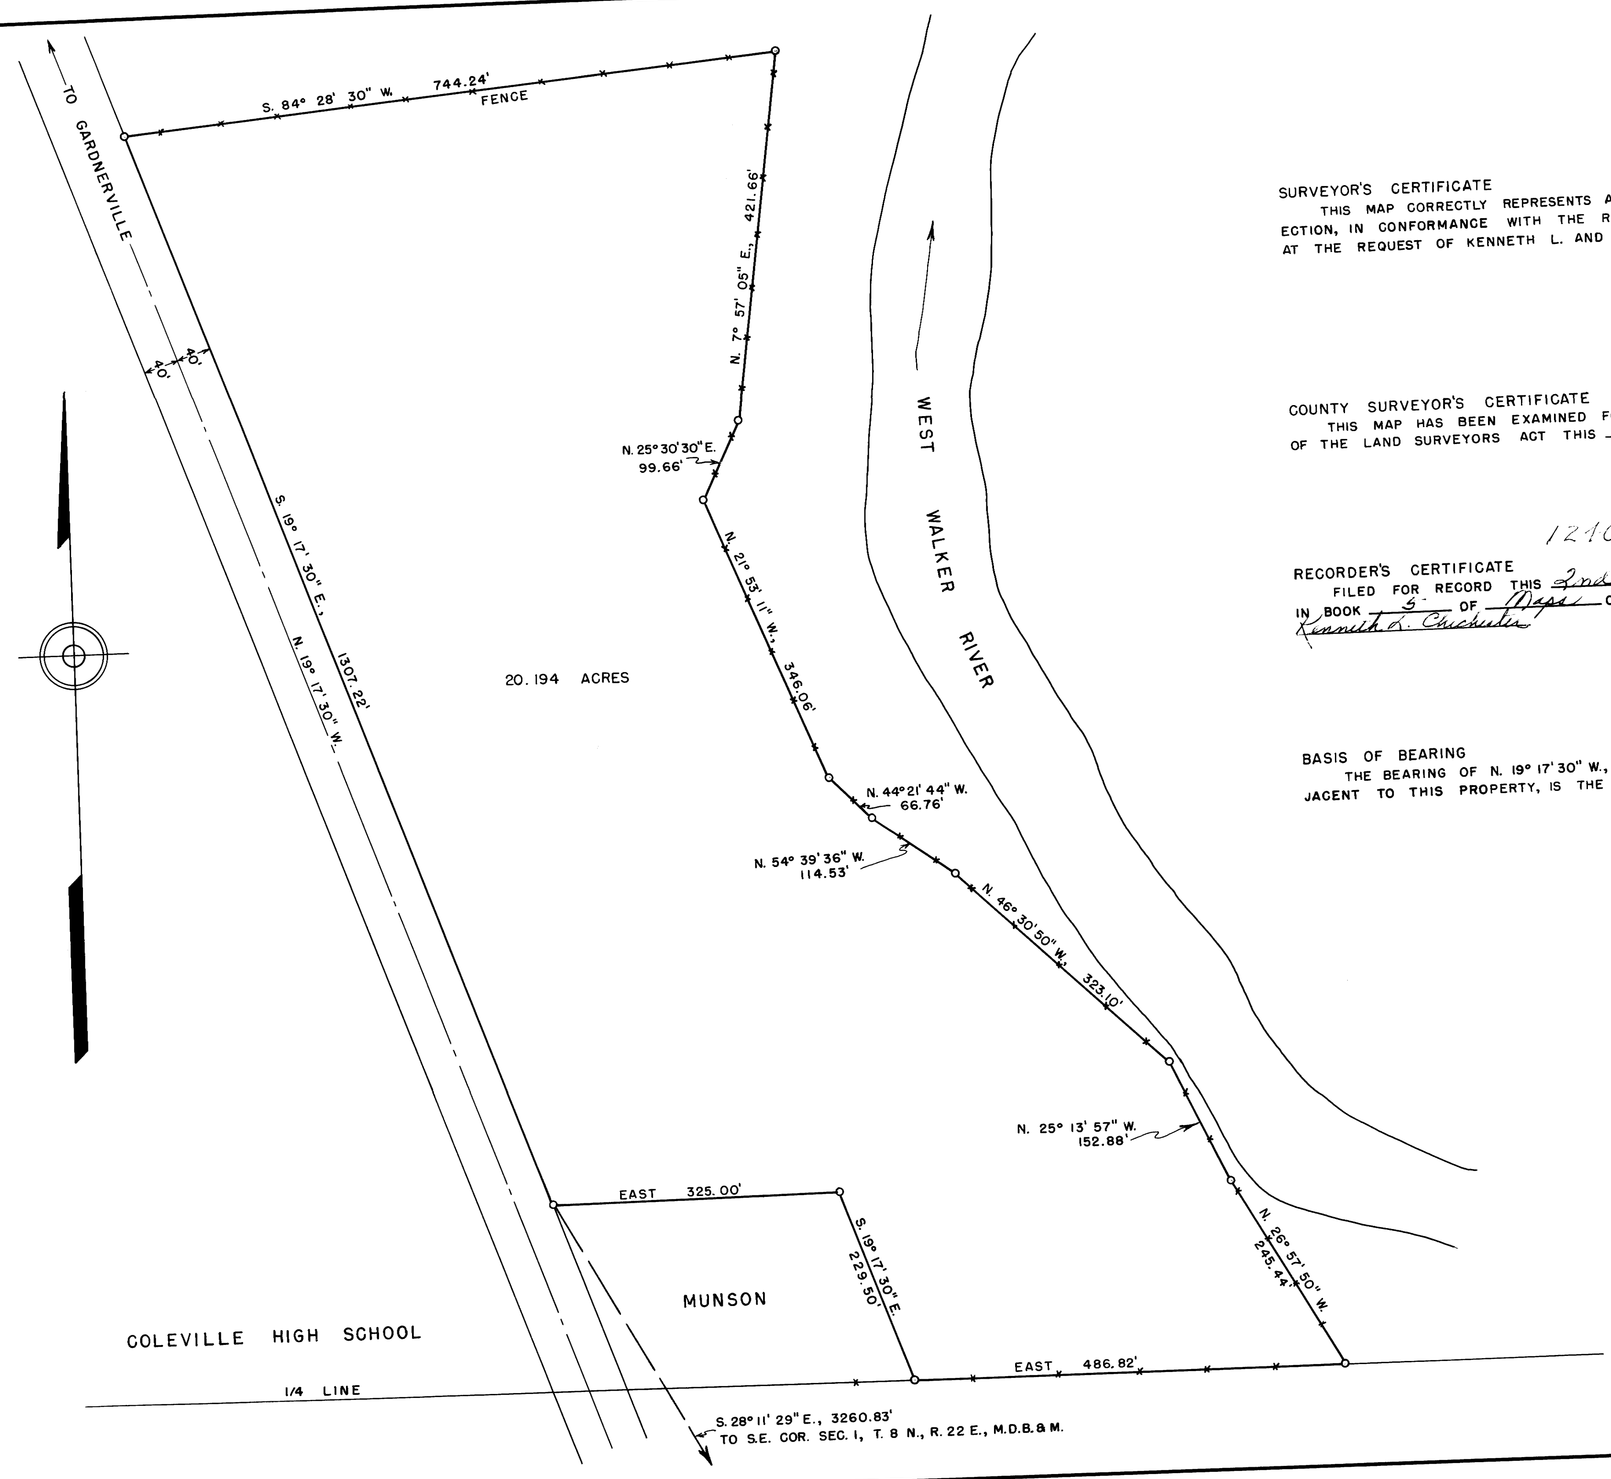

SURVEYOR'S CERTIFICATE

THIS MAP CORRECTLY REPRESENTS A SURVEY MADE BY ME, OR UNDER MY DIRECTION, IN CONFORMANCE WITH THE REQUIREMENTS OF THE LAND SURVEYORS ACT AT THE REQUEST OF KENNETH L. AND GERRY S. CHICHESTER ON OCTOBER 7, 1966.

Walter G. Reid
WALTER G. REID
R.C.E. 7522
VIRGINIA CITY, NEVADA

COUNTY SURVEYOR'S CERTIFICATE

THIS MAP HAS BEEN EXAMINED FOR CONFORMANCE WITH THE REQUIREMENTS OF THE LAND SURVEYORS ACT THIS _____ DAY OF _____, 1966.

_____
COUNTY SURVEYOR

1210

RECORDER'S CERTIFICATE

FILED FOR RECORD THIS 2nd DAY OF December, 1966, AT 11:05 A M., IN BOOK 5 OF Maps ON PAGE 57, AT THE REQUEST OF Kenneth L. Chichester

Gwen M. Hebb
COUNTY RECORDER

BASIS OF BEARING

THE BEARING OF N. 19° 17' 30" W., FOR THE CENTERLINE OF U.S. HIGHWAY 395, ADJACENT TO THIS PROPERTY, IS THE BASIS OF BEARINGS FOR THIS SURVEY.

RECORD OF SURVEY MAP
CHICHESTER PARCEL
IN THE NE 1/4 SECTION 1,
T. 8 N., R. 22 E., M.D.B.&M.
MONO COUNTY, CALIFORNIA

SCALE - 1" = 100'

0 25 50 100 200 300 400 500