Scale: 1" = 20'

CHATEAU D'OEX

Sheet 2 of 3 Sheets

In the unincorporated territory of the County of Mono

CONDOMINIUM PURPOSES

ENGINEERED BY:

WILLIAMSON & SCHMID

CIVIL ENGINEERS

1535 E. 1ST. ST.
SUITE "E"

SANTA ANA, CALIFORNIA
PHONE: (714) 547-6721

NOTE:
On all parcels solid lines indicate interior face of walls of the buildings to be constructed thereon. Thickness of all outside walls is 0.44', thickness of all common walls is 0.77'.
The boundaries of the parcels here on are measured to the interior surfaces of vertical or horizontal planes at the limits of the dimensions or elevs. as shown.

(1) — Denotes found 1" Iron Pipe tagged "R.C.E. 10180" per Hidden Valley Estates Subdivision, recorded in M.B. 4, pages 25 and 25-A of Maps, Records of the County of Mono.

Areas numbered with a "P" suffix are patios of corresponding numbered parcels.

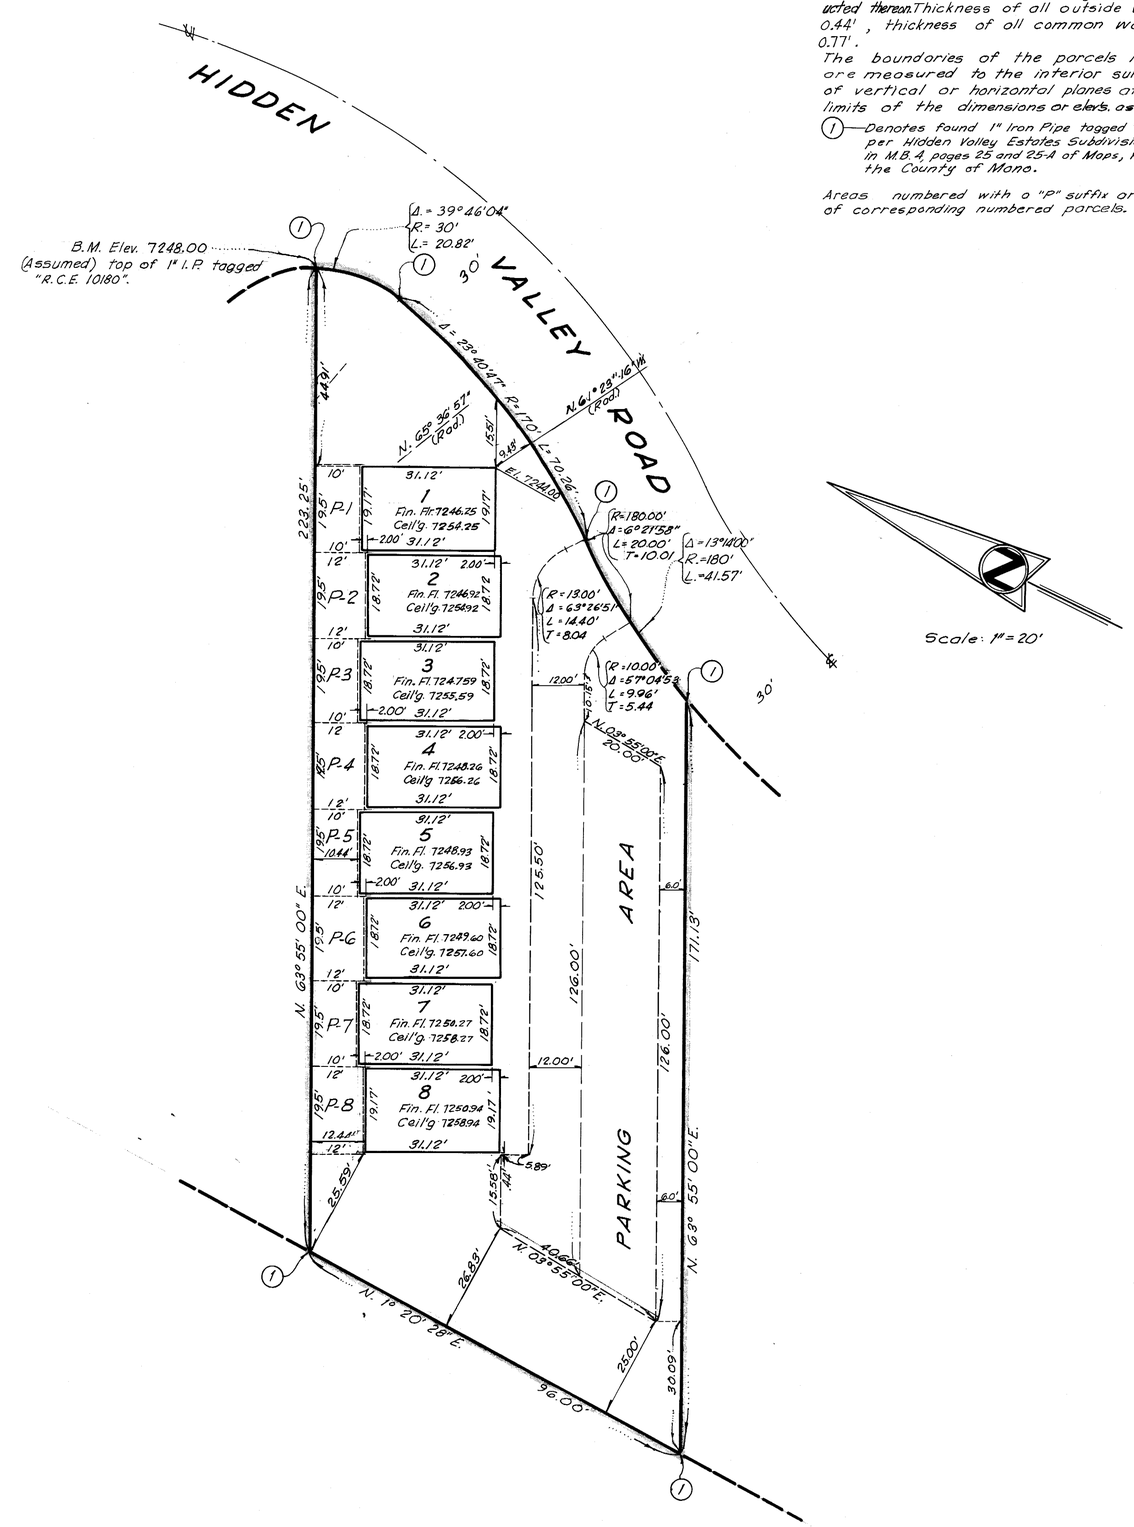

J.N. 65-130

5B