1332

COUNTY RECORDER'S CERTIFICATE
Filed for record this 14th day of November 1966 at 10:00 A.M. in Book 3 of Maps at page 62 at the request of Gordon C. Holmes.

COUNTY RECORDER- MONO COUNTY

COUNTY SURVEYOR'S CERTIFICATE
This map has been examined by me for conformance with the requirements of Chapter 15, Division 3 of the Business and Professions Code this ____ day of ____

COUNTY SURVEYOR- MONO COUNTY

SURVEYOR'S CERTIFICATE
This map correctly represents a survey made under my direction in conformance with the requirements of Chapter 15, Division 3 of the Business and Professions Code at the request of Jerome Watterson in June, July, August & September 1965 and April & May, 1966.

GORDON C. HOLMES- RCE 10467

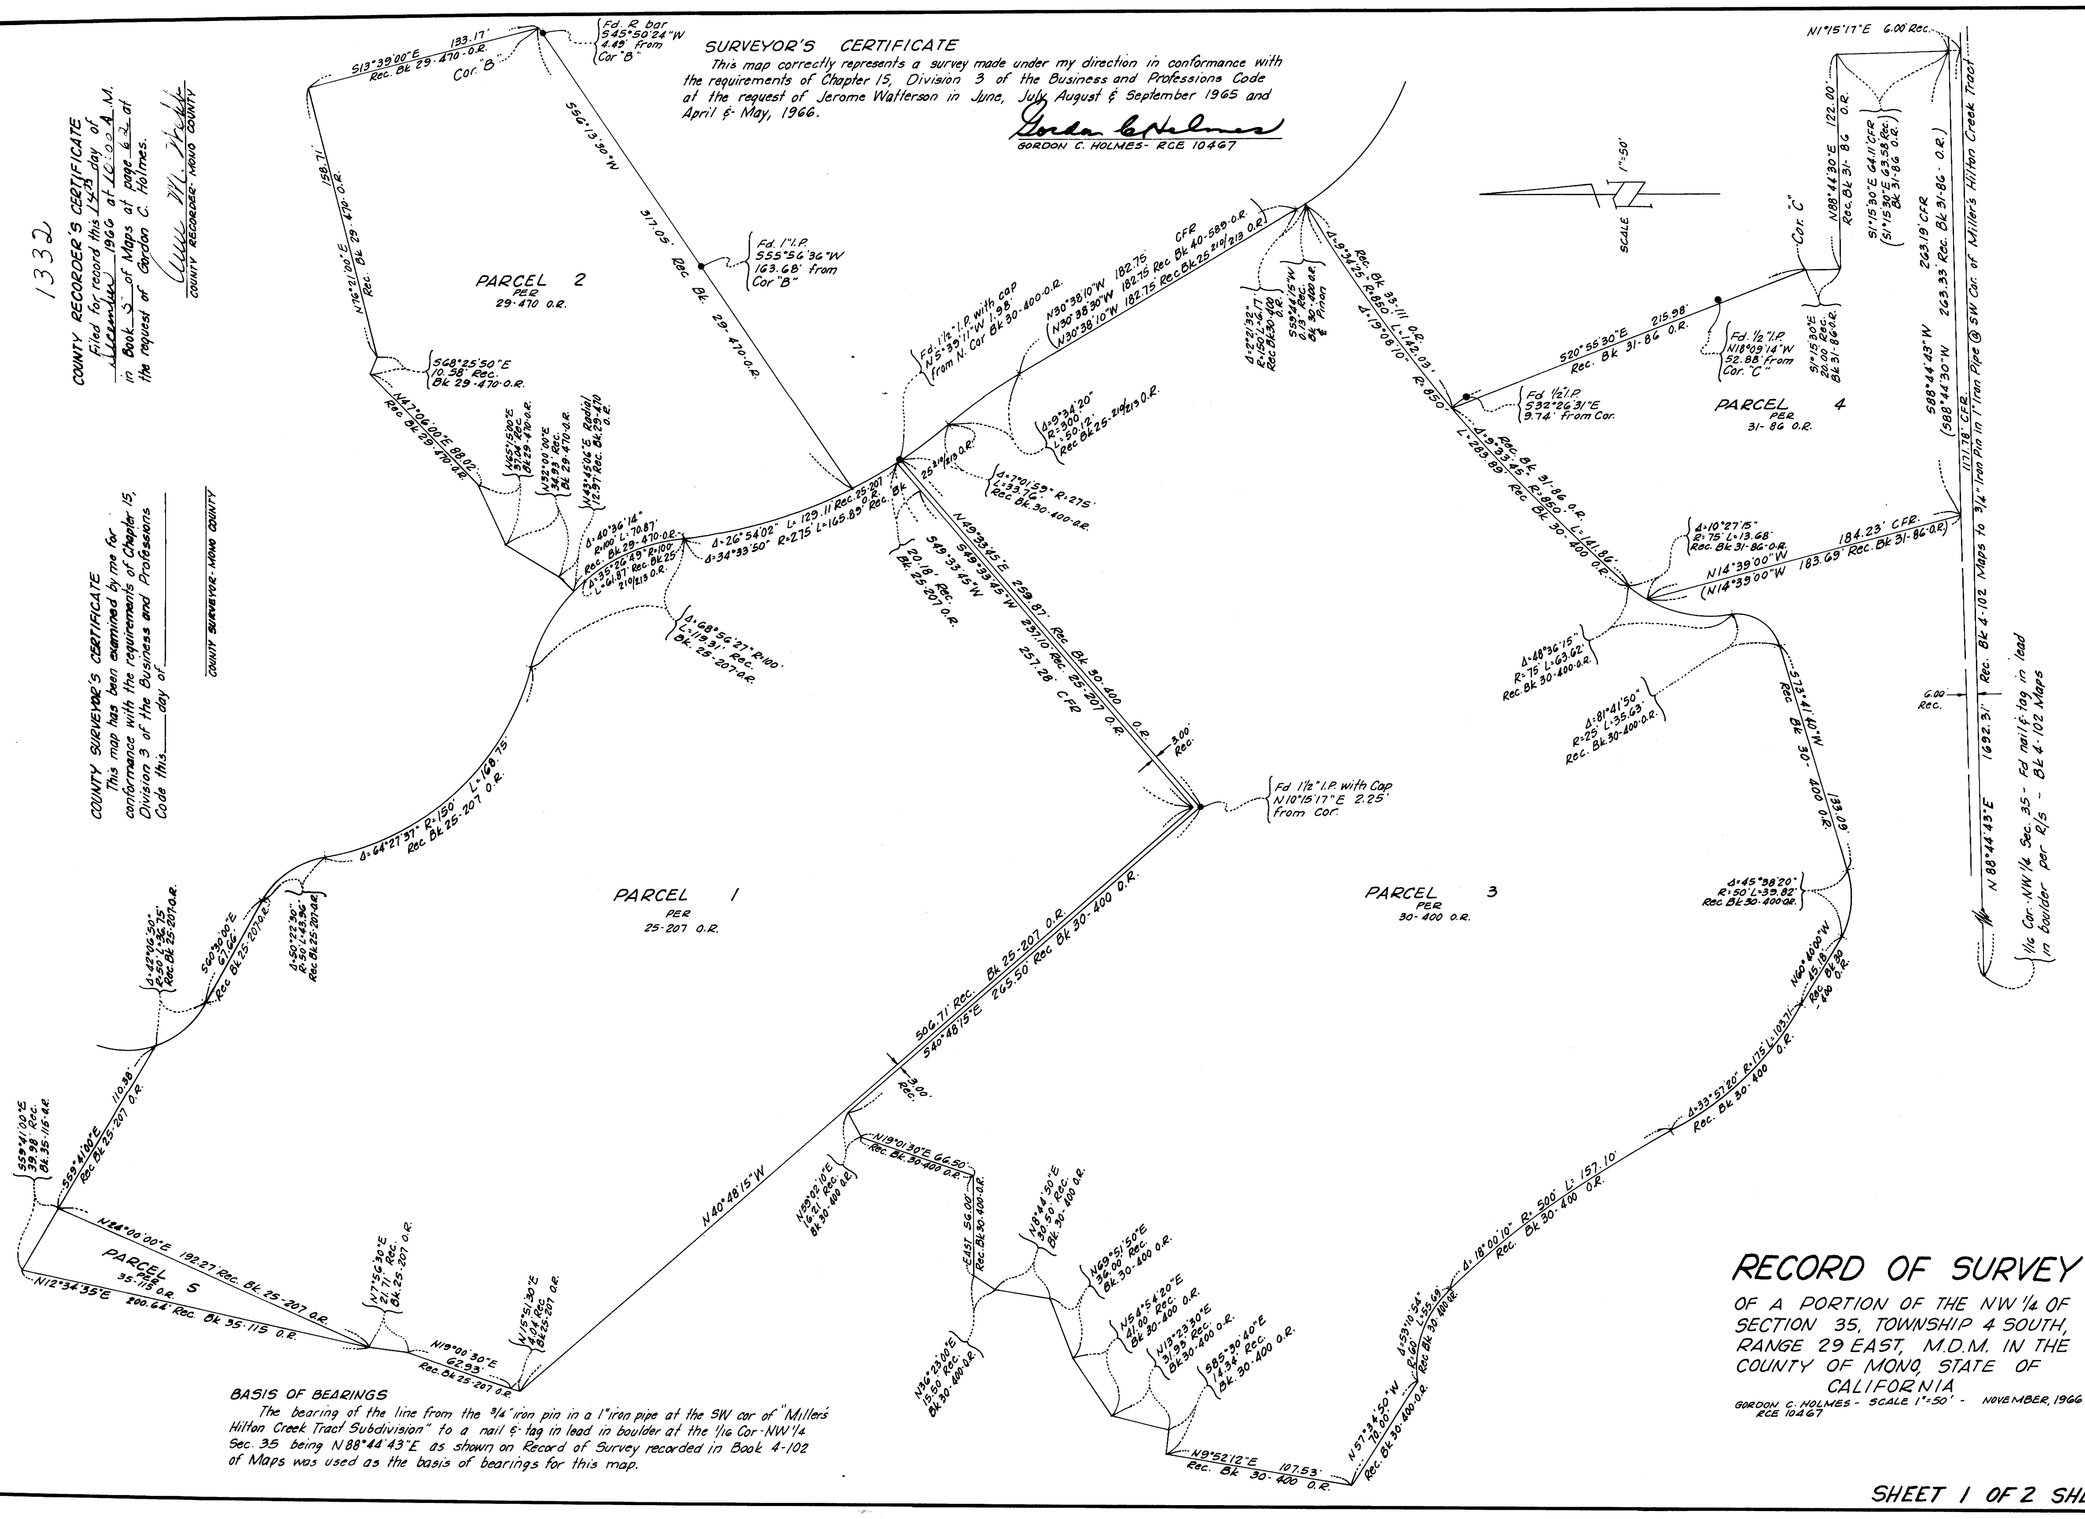


BASIS OF BEARINGS
The bearing of the line from the 3/4" iron pipe in a 1" iron pipe at the SW cor of "Miller's Hilton Creek Tract Subdivision" to a nail & tag in lead in boulder at the 1/16 Cor-NW1/4 Sec 35 being N 88°44'43"E as shown on Record of Survey recorded in Book 4-102 of Maps was used as the basis of bearings for this map.

# RECORD OF SURVEY

OF A PORTION OF THE NW 1/4 OF SECTION 35, TOWNSHIP 4 SOUTH, RANGE 29 EAST, M.D.M. IN THE COUNTY OF MONO, STATE OF CALIFORNIA

GORDON C. HOLMES - SCALE 1"=50' - NOVEMBER, 1966
RCE 10467

SHEET 1 OF 2 SHEETS