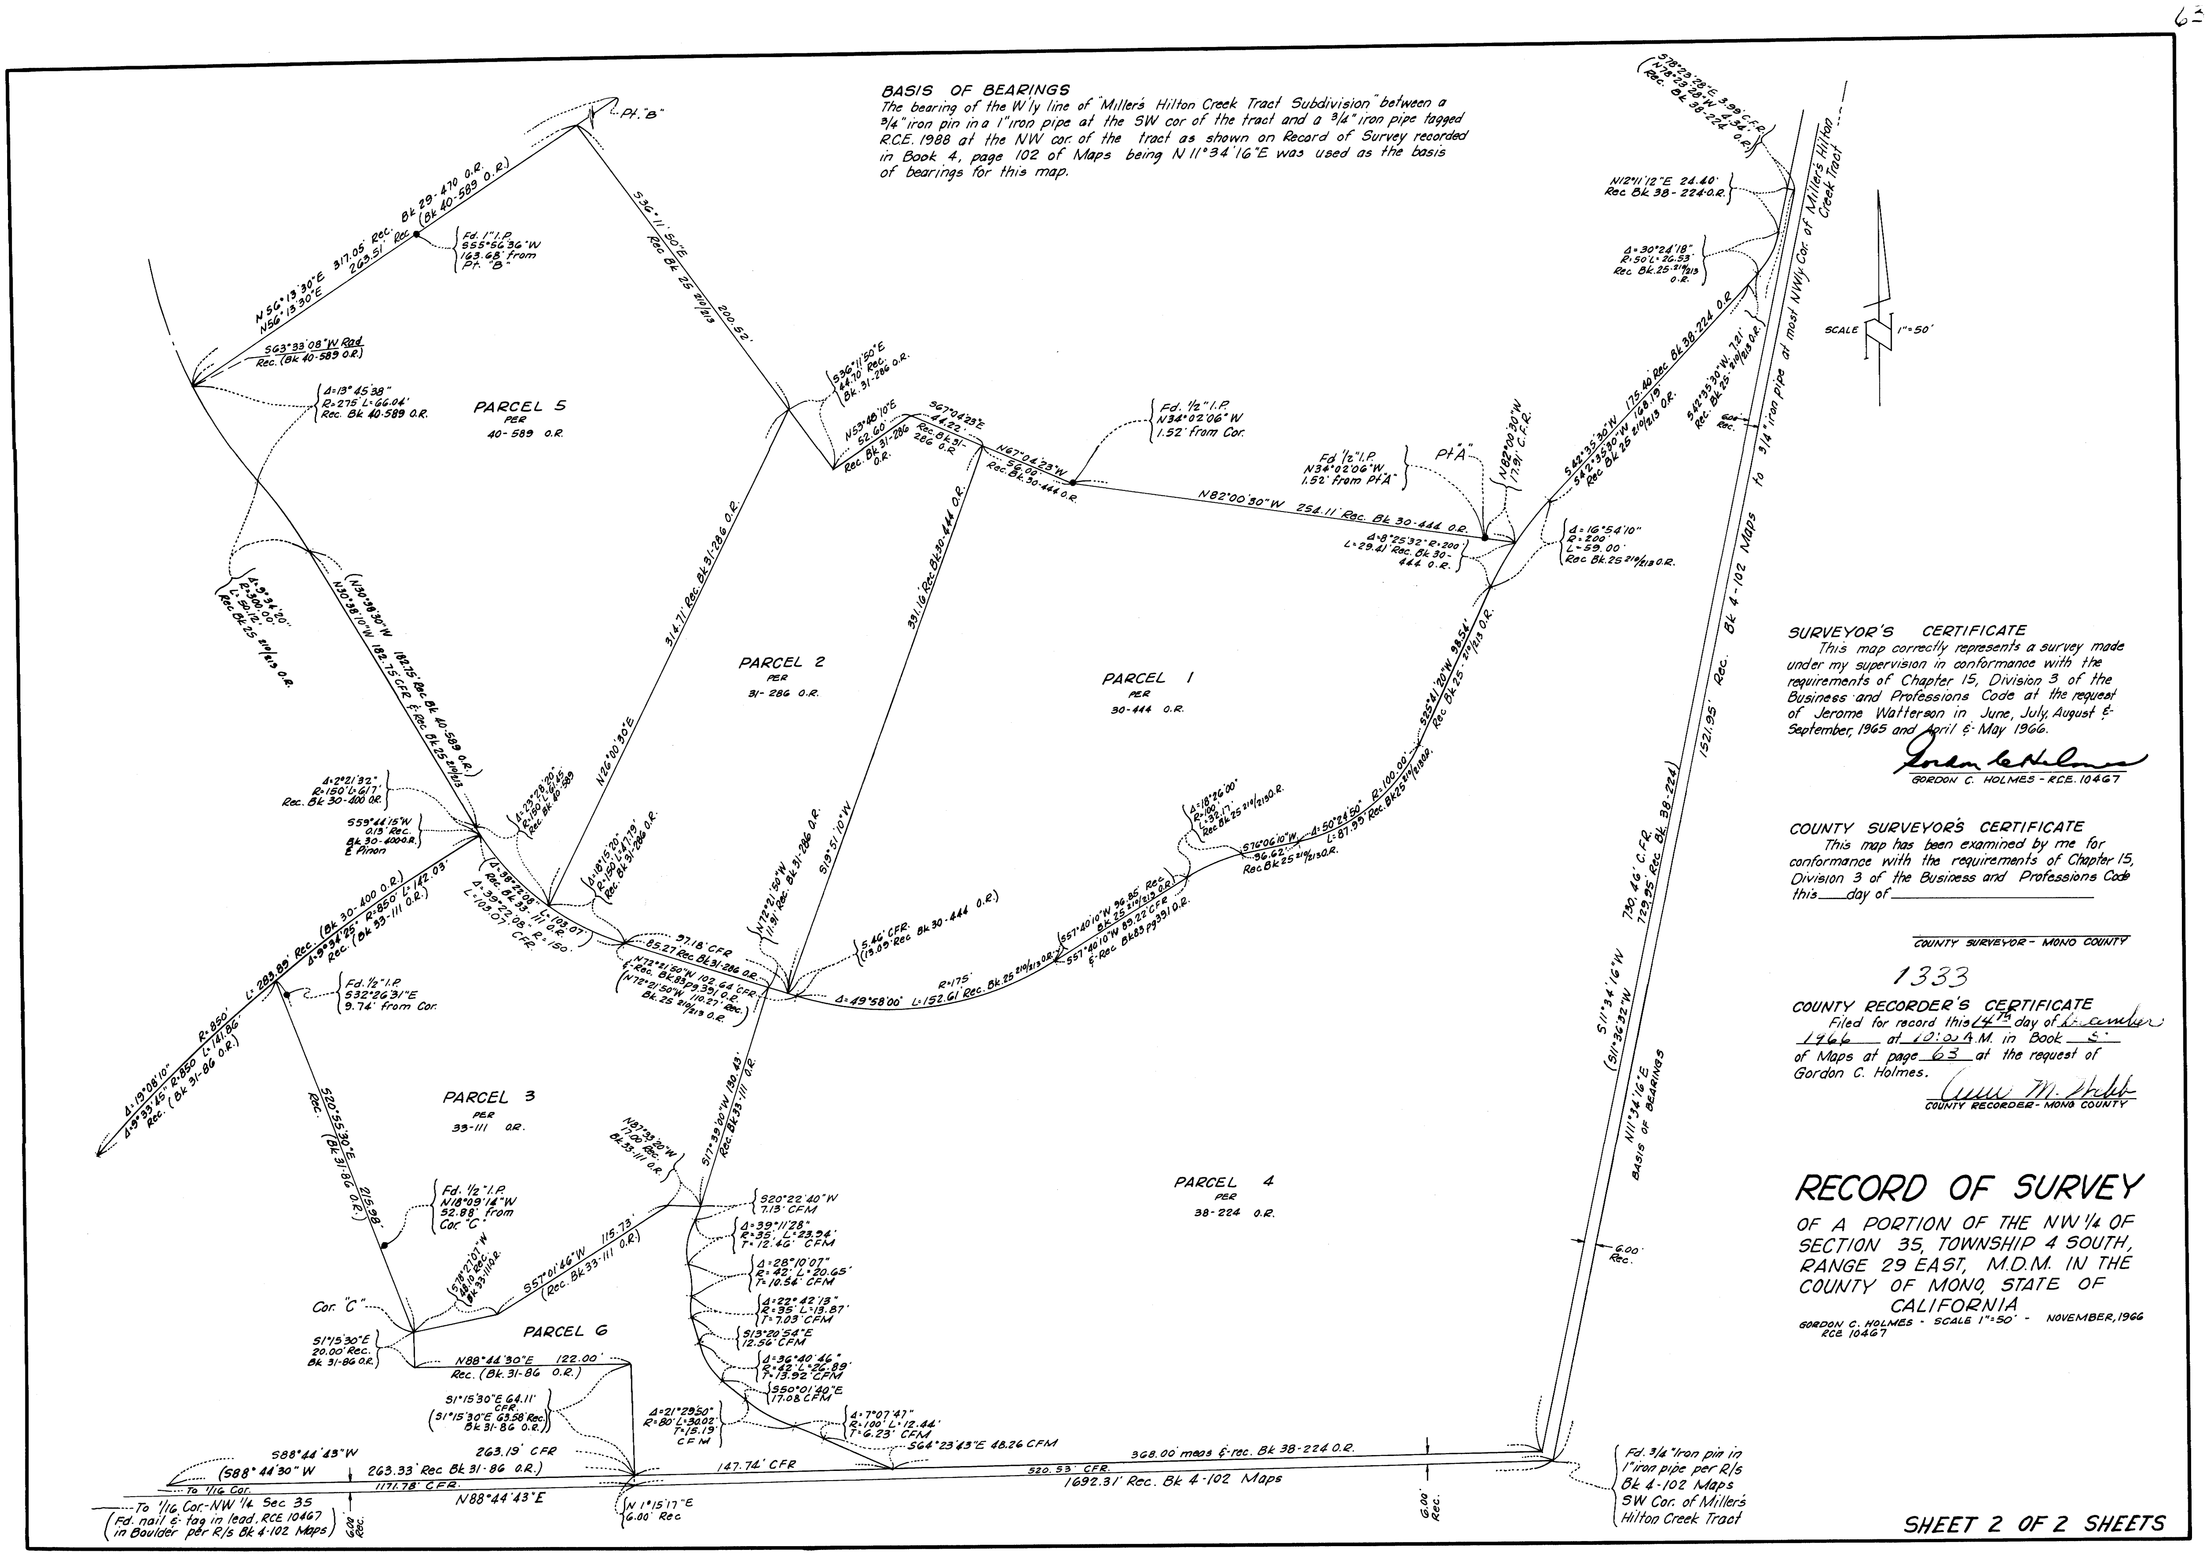

SURVEYOR'S CERTIFICATE

This map correctly represents a survey made under my supervision in conformance with the requirements of Chapter 15, Division 3 of the Business and Professions Code at the request of Jerome Watterson in June, July, August & September, 1965 and April & May 1966.

Gordon C. Holmes

GORDON C. HOLMES - RCE. 10467

COUNTY SURVEYOR'S CERTIFICATE

This map has been examined by me for conformance with the requirements of Chapter 15, Division 3 of the Business and Professions Code this ____ day of _____

COUNTY SURVEYOR - MONO COUNTY

1333

COUNTY RECORDER'S CERTIFICATE

Filed for record this 14th day of December 1966 at 10:05 A.M. in Book 5 of Maps at page 63 at the request of Gordon C. Holmes.

COUNTY RECORDER - MONO COUNTY

RECORD OF SURVEY

OF A PORTION OF THE NW 1/4 OF SECTION 35, TOWNSHIP 4 SOUTH, RANGE 29 EAST, M.D.M. IN THE COUNTY OF MONO, STATE OF CALIFORNIA

GORDON C. HOLMES - SCALE 1"=50' - NOVEMBER, 1966
RCE 10467

SHEET 2 OF 2 SHEETS