SURVEYOR'S CERTIFICATE

This map correctly represents a survey made by me in conformance with the requirements of Chapter 15, Division 3 of the Business and Professions Code in November 1966 for Fred Tuonen

Gordon C. Holmes

GORDON C. HOLMES RCE 10467

PLANNING COMMISSION'S CERTIFICATE

We, the undersigned, Chairman and Secretary of the Planning Commission of the County of Mono, State of California do hereby certify that said Planning Commission did approve the tentative map of a division of a portion of Lot 3, Mammoth Camp Tract № 2 at a meeting held on Jan 10, 1967 and the final map of said division is substantially the same as the approved tentative.

Jan 10, 1967 DATE — James E. Bell CHAIRMAN — SECRETARY

COUNTY SURVEYOR'S CERTIFICATE

74

This map has been examined by me for conformance with the requirements of Chapter 15, Division 3 of the Business and Professions Code this ____ day of ____

COUNTY SURVEYOR - MONO COUNTY

COUNTY RECORDER'S CERTIFICATE

Filed for record this 11th day of January 1967 at 11:15 A.M. in Book 3 of Maps at page 74 at the request of Gordon C. Holmes.

Ann M. Webb

COUNTY RECORDER - MONO COUNTY

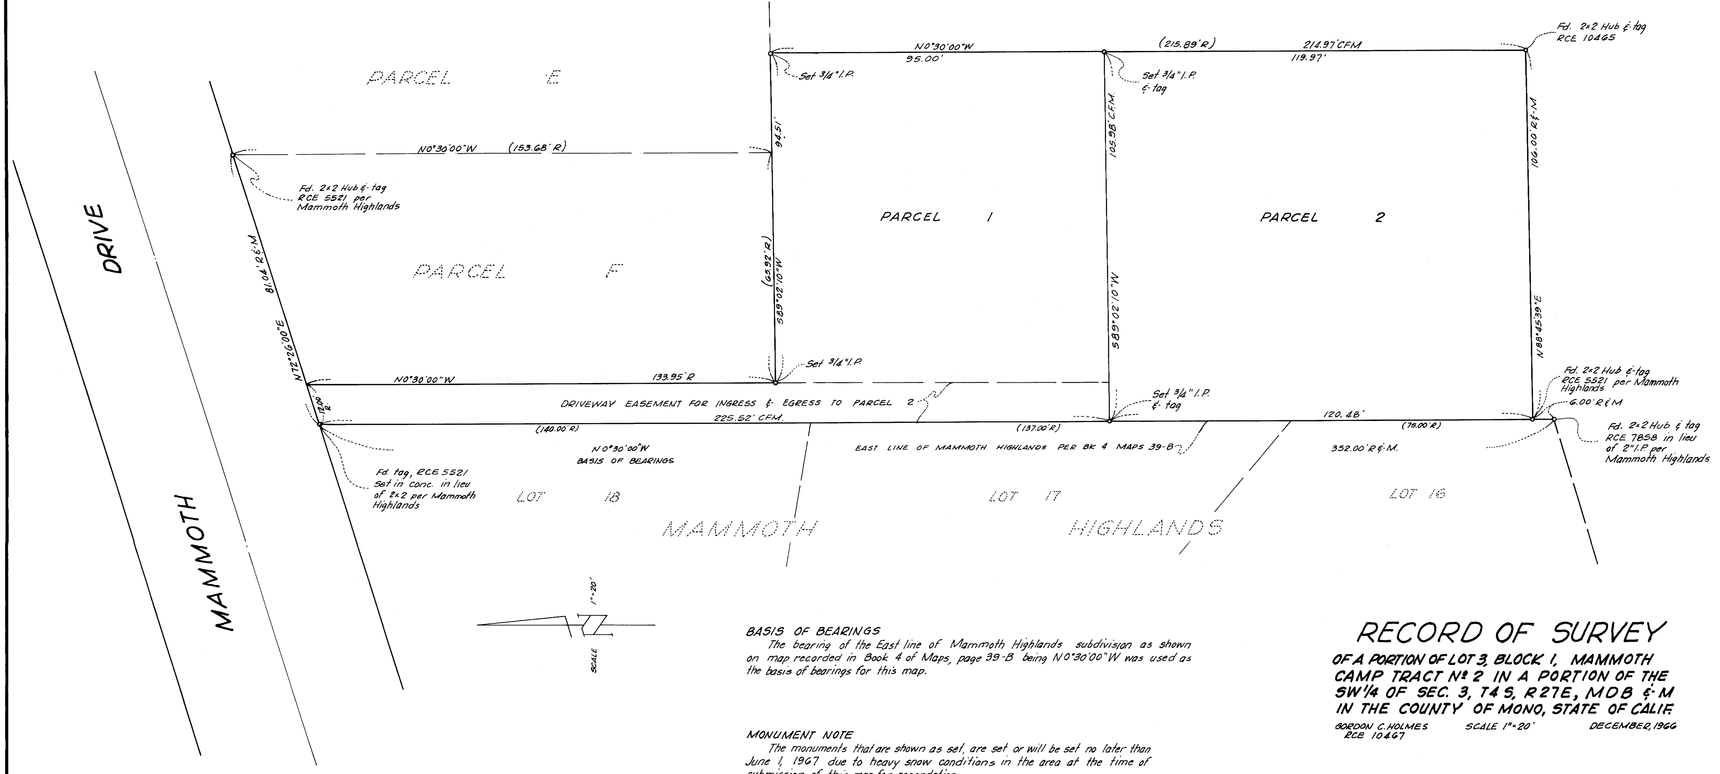

BASIS OF BEARINGS

The bearing of the East line of Mammoth Highlands subdivision as shown on map recorded in Book 4 of Maps, page 39-B being N0°30'00"W was used as the basis of bearings for this map.

MONUMENT NOTE

The monuments that are shown as set, are set or will be set no later than June 1, 1967 due to heavy snow conditions in the area at the time of submission of this map for recordation.

RECORD OF SURVEY

OF A PORTION OF LOT 3, BLOCK 1, MAMMOTH CAMP TRACT № 2 IN A PORTION OF THE SW 1/4 OF SEC. 3, T4S, R27E, MDB & M IN THE COUNTY OF MONO, STATE OF CALIF.

GORDON C. HOLMES RCE 10467 — SCALE 1"=20' — DECEMBER, 1966