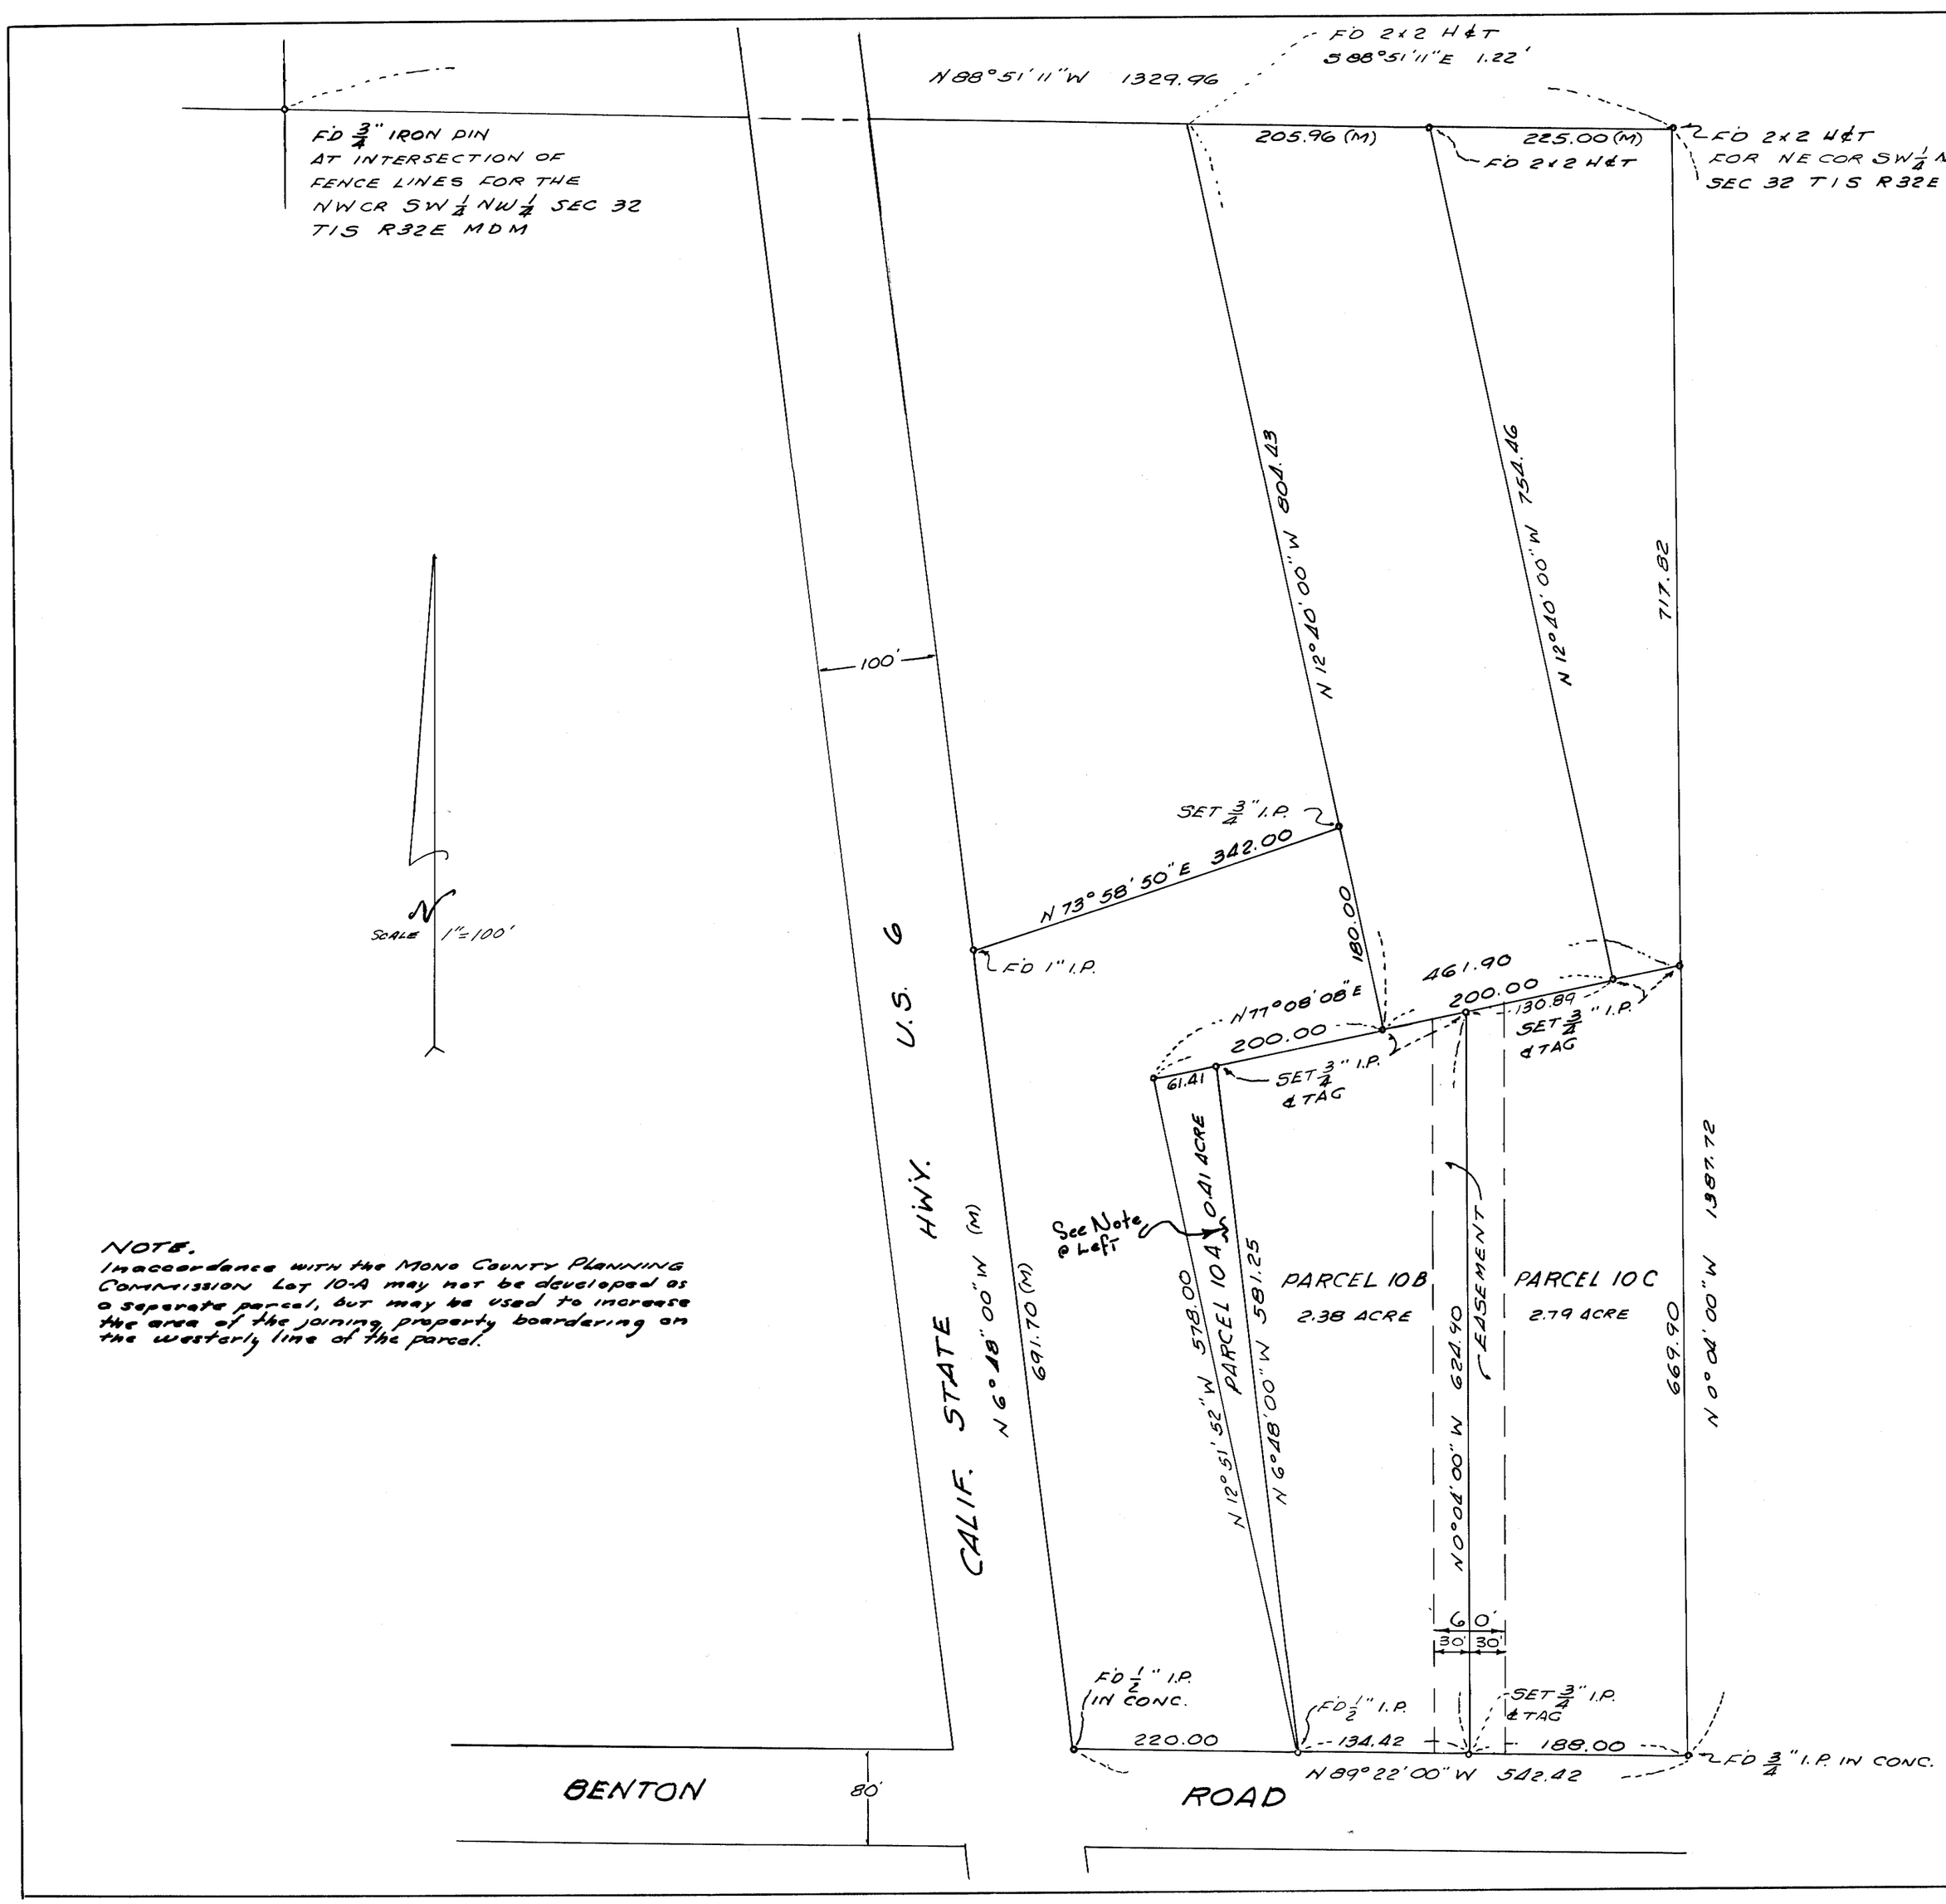

NOTE.
In accordance with the Mono County Planning Commission Lot 10-A may not be developed as a seperate parcel, but may be used to increase the area of the joining property boardering on the westerly line of the parcel.

PLANNING COMMISSION CERTIFICATE

I hereby certify that this land division map was approved by the Mono County Planning Commission on the 13th day of June 1967.

J. E. Bell
Chairman

SURVEYOR'S CERTIFICATE

This map correctly represents a survey made under my direction in conformance with the requirements of Chapter 15, Division 3 of the Business and Professions Code at the request of W. Warner.

Gordon C. Holmes
Gordon C. Holmes RCE 10467

COUNTY SURVEYOR'S CERTIFICATE

This map has been examined by me for conformance with the requirements of Chapter 15, Division 3 of the Business and Professions Code this ____ day of _____, 1967

_____
County Surveyor, Mono County

No. 2592

COUNTY RECORDER'S CERTIFICATE

Filed for record this 16th day of June 1967, at 11:00 A.M. in Book 5 of Maps at page 84 of the request of Gordon C. Holmes

[signature]
County Recorder, Mono County

BASIS OF BEARINGS

EASTERLY LINE OF THE STATE HIGHWAY NO. 6
N. 6°48'00"W.

RECORD OF SURVEY

OF A PORTION OF THE N.W. 1/4 OF THE S.W. 1/4 OF SECTION 32, T.1.S, R.32 E. M.D.M.

SHEET 1 OF 1 SHEETS

P.M. 2-01-67