91

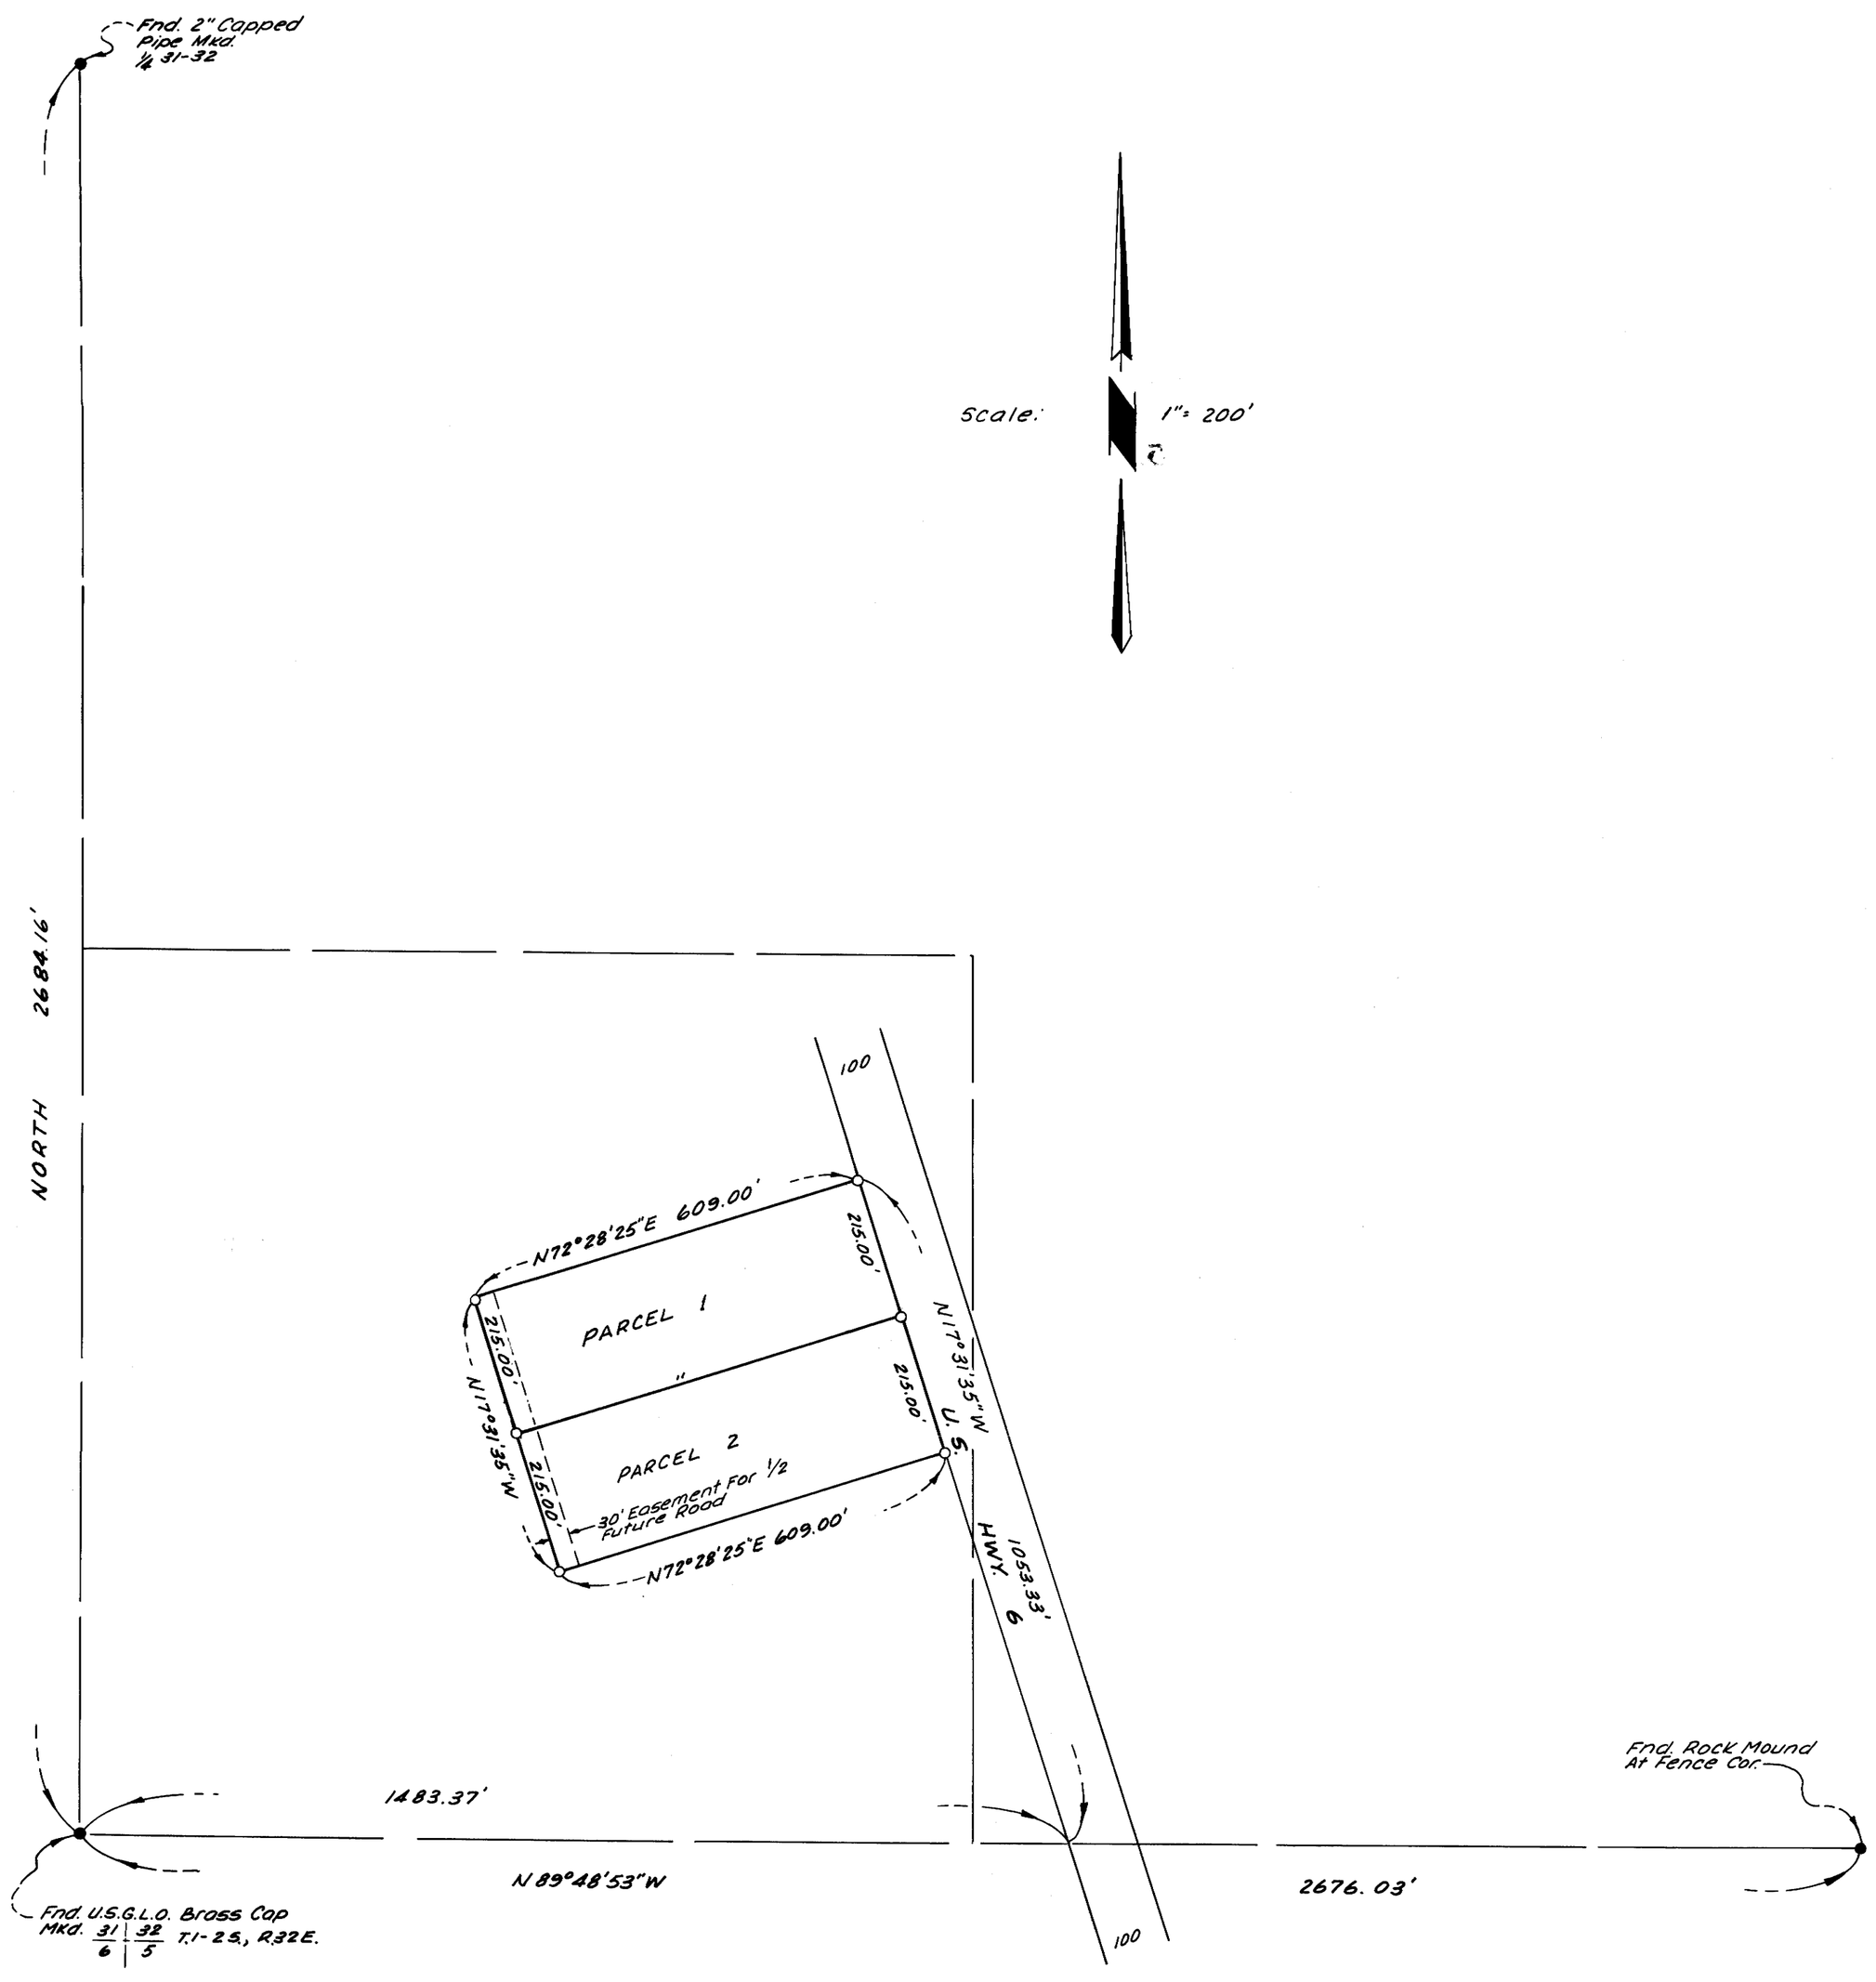

Surveyor's Certificate

This map correctly represents a survey made under my direction in conformance with the requirements of Chapter 15 of Division 3 of the Business and Professions Code in June, 1967 at the request of Herbert Galvin.

Gordon C. Holmes

Gordon C. Holmes R.C.E. 10467

County Surveyor's Certificate

I have examined this map for conformance with the requirements of Chapter 15 of Division 3 of the Business and Professions Code this _____ day of _____ 1967.

359

_____
County Surveyor.

County Recorder's Certificate

Filed for record this 15th day of Aug, 1967 at 11:45 A.M. in Book 5 of Maps at Page 91 at the request of Gordon C. Holmes

Ann M. Webb
County Recorder

Basis Of Bearings

The bearing of N6°48'00"W of the Easterly line of U.S. Hwy. 6 as shown on map recorded in Book 5 Page 84 of Maps, Records of Mono County was used as the basis of bearings of this map.

Monument Note

● Indicates found point as noted

○ Indicates 3/4" I.P set at lot corners

Planning Commission Certificate

I hereby certify that this land division map was approved by the Mono County Planning Commission on the 8th day of Aug 1967.

J. G. Bell
Chairman

RECORD OF SURVEY

IN THE SOUTH HALF OF THE SOUTHWEST QUARTER OF SECTION 32, T1S, R32E, M.D.M., MONO COUNTY, CALIF.

SHEET 1 OF 1 SHEET

PM 2-03-67