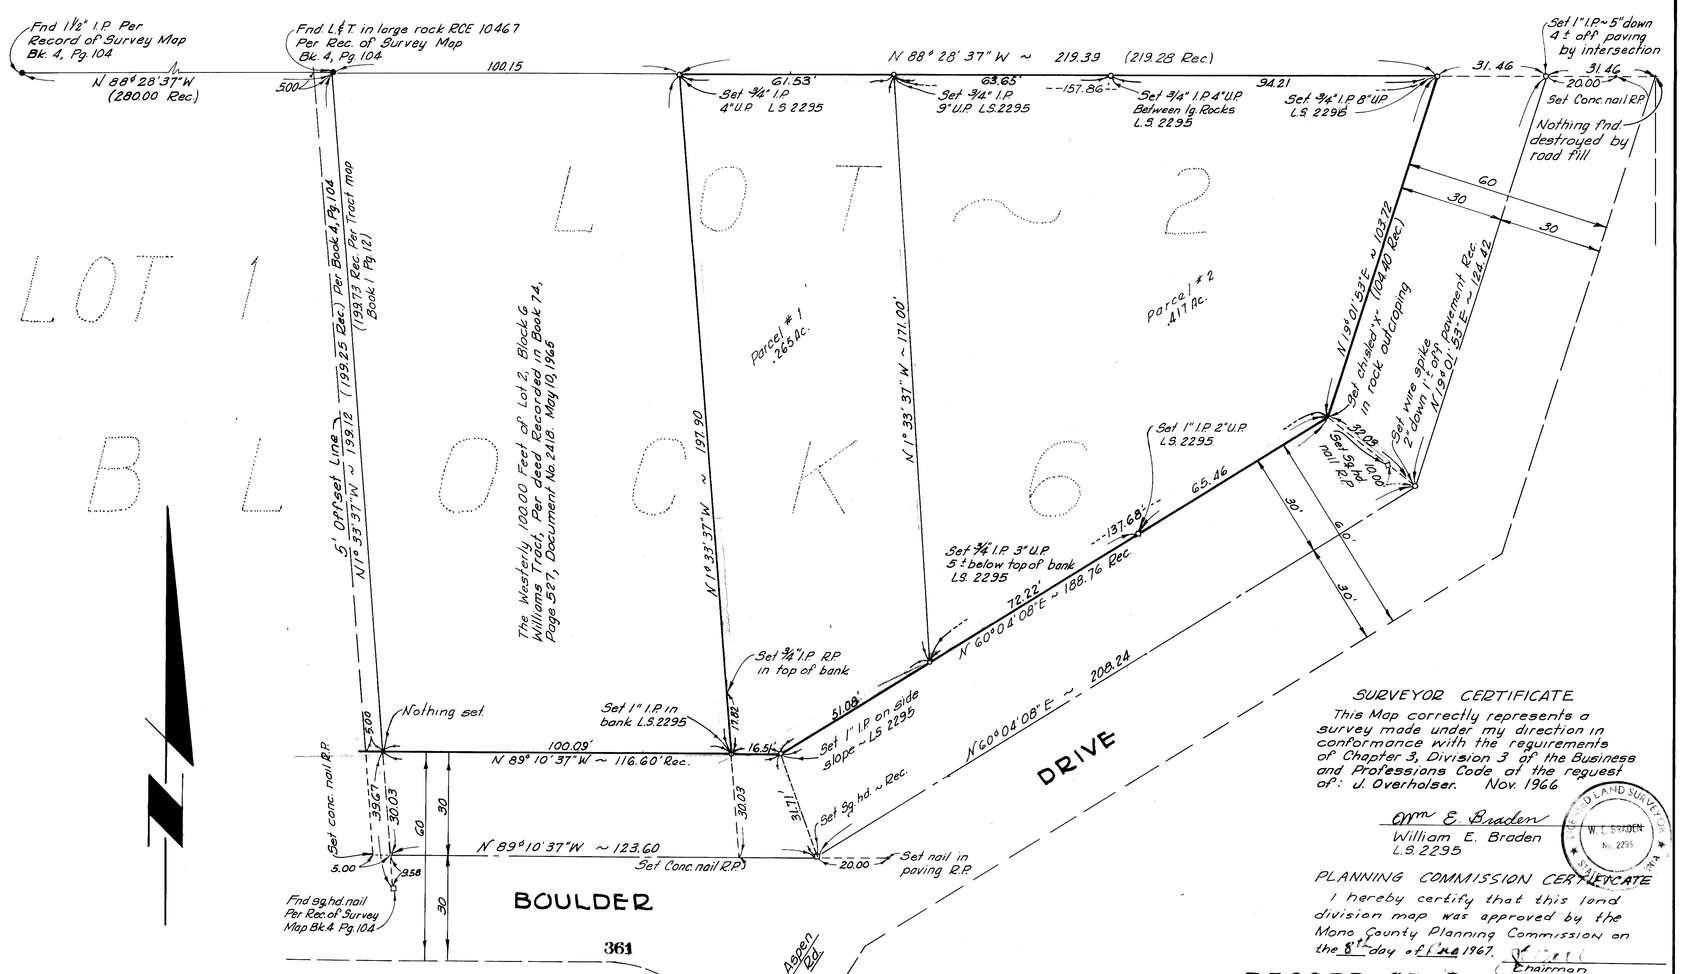

NOTE:
(1) Found Points, and
(2) Bearings are Based on Record of Survey Map Filed in Book 4, Page 104 By R.C.E. 10467, Dec. 17, 1965

RECORDERS CERTIFICATE
Filed for record this 15th day of August 1967, at 11:45 Am, in Book 5 of Maps at page 92, at the request of J. Overholser
Ann M. Nelson
County Recorder

COUNTY SURVEYOR'S CERTIFICATE
This map has been examined for conformance with the Land Surveyors Act this day of , 19

County Surveyor

SURVEYOR CERTIFICATE
This Map correctly represents a survey made under my direction in conformance with the requirements of Chapter 3, Division 3 of the Business and Professions Code at the request of: J. Overholser. Nov. 1966

Wm E. Braden
William E. Braden
L.S. 2295

LICENSED LAND SURVEYOR W. E. BRADEN No. 2295 STATE OF CALIFORNIA

PLANNING COMMISSION CERTIFICATE
I hereby certify that this land division map was approved by the Mono County Planning Commission on the 8th day of June 1967.
Chairman

RECORD OF SURVEY

PARCELS IN A PORTION OF LOT 2 IN BLOCK 6 IN THE WILLIAMS TRACT No. 1

COUNTY OF MONO, STATE OF CALIF.

Scale: 1" = 20'

NOV, 1966

P.M. 3-01-67