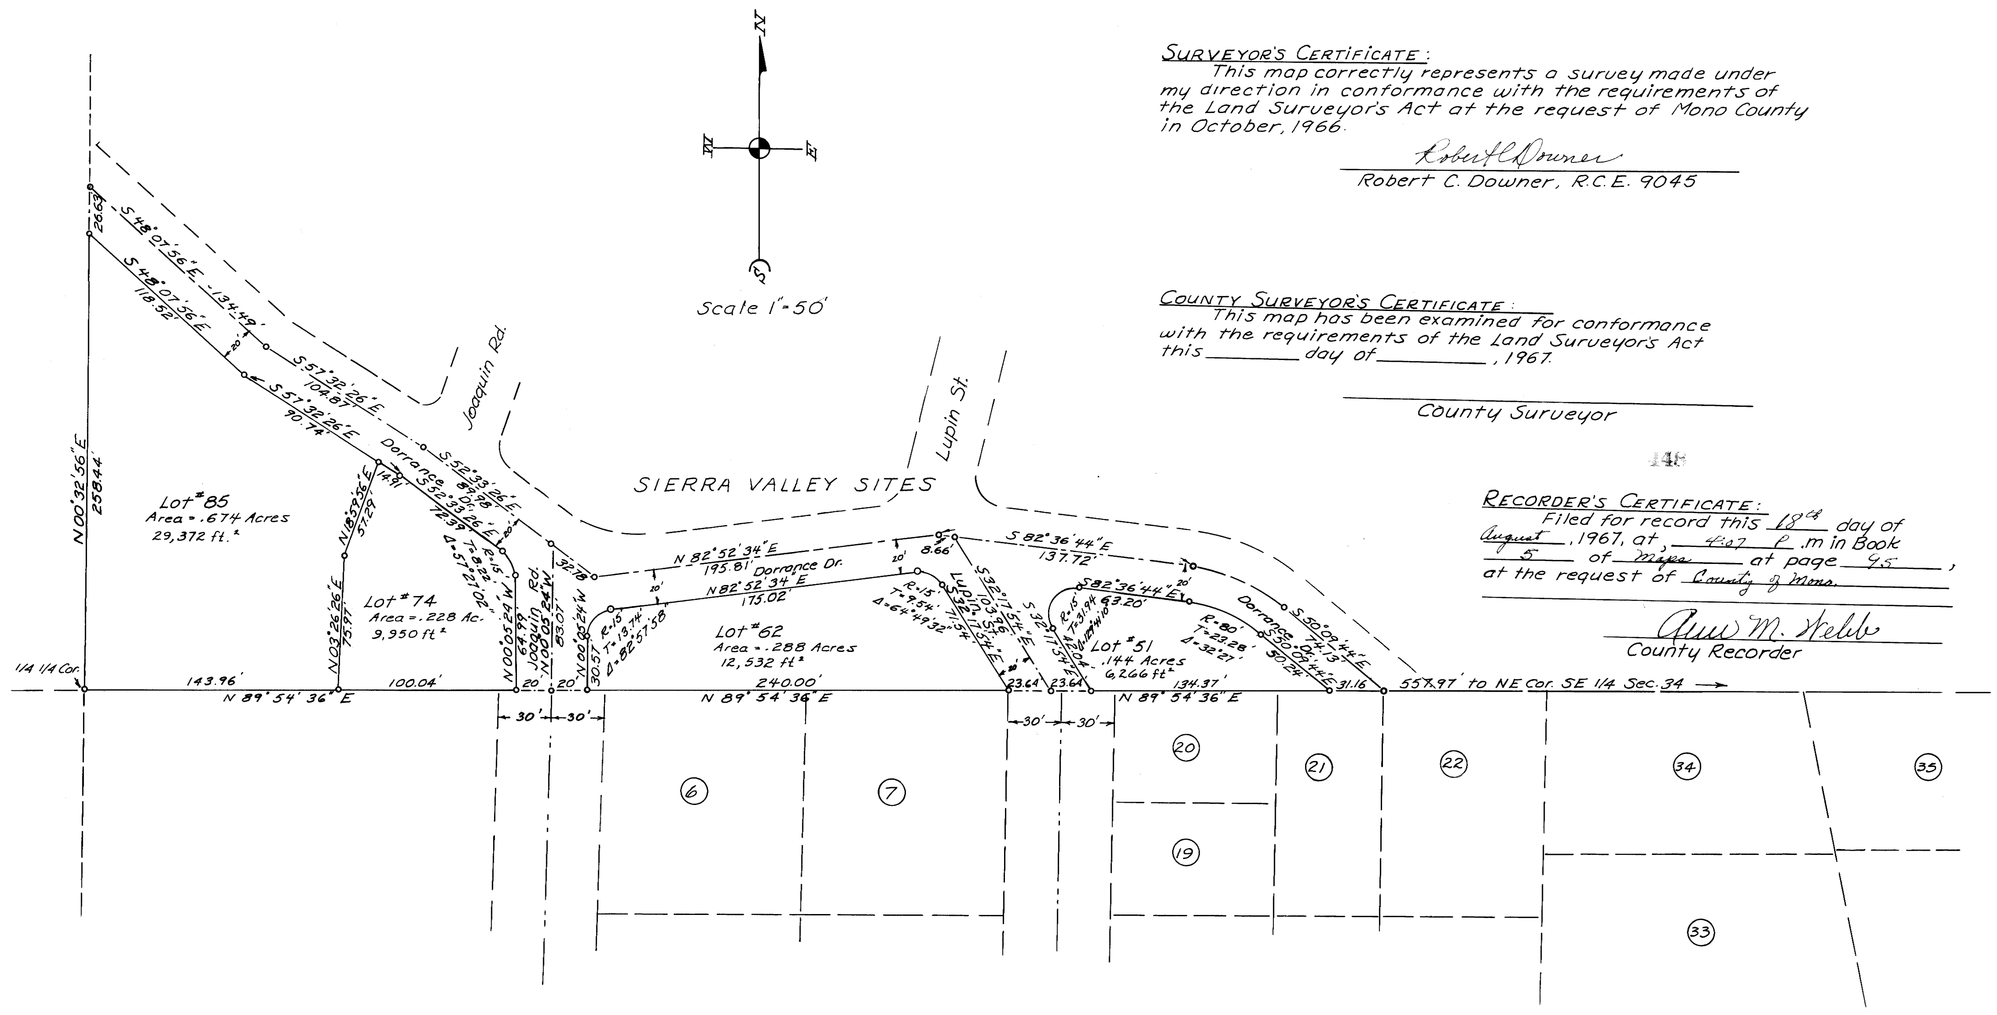

Surveyor's Certificate:
This map correctly represents a survey made under my direction in conformance with the requirements of the Land Surveyor's Act at the request of Mono County in October, 1966.

Robert C. Downer
Robert C. Downer, R.C.E. 9045

County Surveyor's Certificate:
This map has been examined for conformance with the requirements of the Land Surveyors Act this _____ day of _____, 1967.

County Surveyor

Recorder's Certificate:
Filed for record this 18th day of August, 1967, at 4:07 P. m in Book 5 of Maps at page 45, at the request of County of Mono.

Ann M. Kelly
County Recorder

Basis of Bearing:
The S. 1/4 sec. line of the E. 1/2 N.E. 1/4 Sec. 34, T. 3 S., R. 27 E., M.D.B.&M.; bearing N 89°54'36" E

Note: Assessor's Parcel Numbers Shown in Circles
Ref. Assessor's Map Bk. 33 pg. 15 County of Mono, Calif.

RECORD OF SURVEY FOR MONO COUNTY
A RESUBDIVISION OF LOTS 51, 62 & 74
SIERRA VALLEY SITES
POR. E 1/2 NE 1/4 SEC. 34, T. 3 S., R. 27 E, M.D.B.&M.

MONO County, California

by
Downer Engineering, Minden, Nev.

11-18-66	Drawn by: RCD	Approved by: RCD		Sheet 1 of 1

Scale 1" = 50'