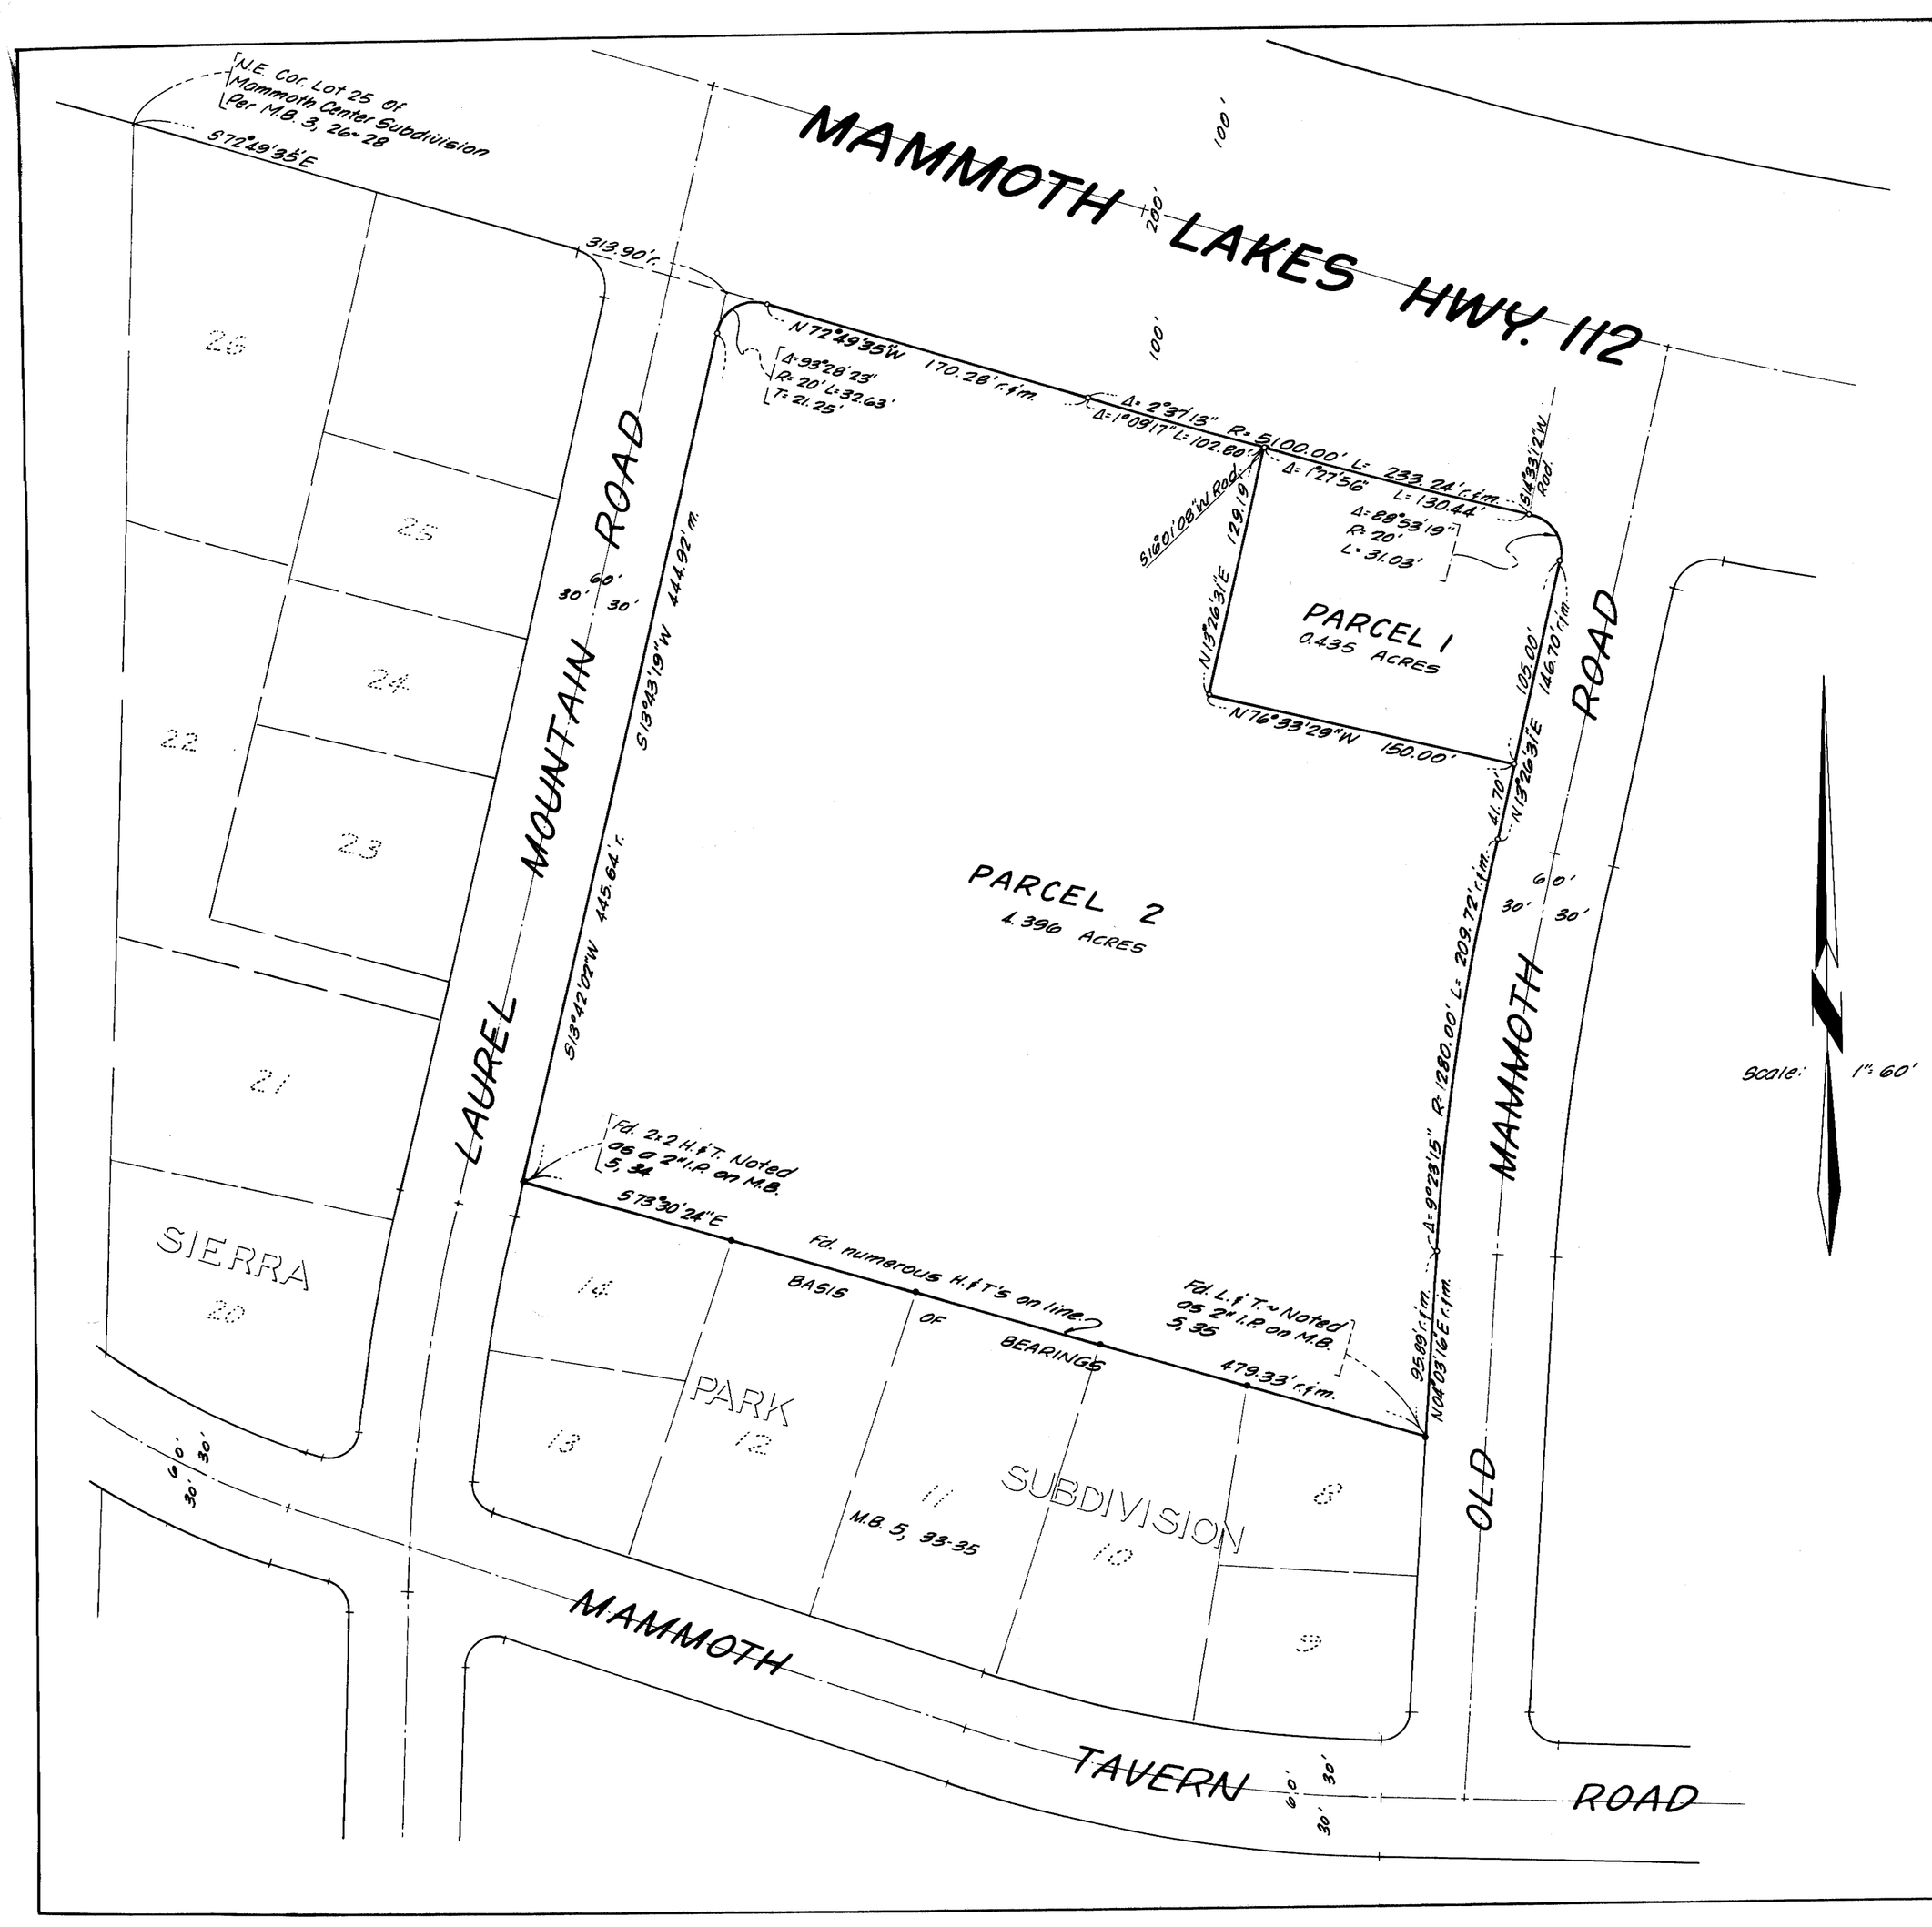

SURVEYOR'S CERTIFICATE

This map correctly represents a survey made under my direction in conformance with the requirements of Chapter 15 of Division 3 of the Business and Professions Code in September, 1968 at the request of

Gordon C. Holmes

Gordon C. Holmes RCE 10467

COUNTY SURVEYOR'S CERTIFICATE

I have examined this map for conformance with the requirements of Chapter 15 of Division 3 of the Business and Professions Code this _____ day of _____, 1968.

_____

County Surveyor

PLANNING COMMISSION'S CERTIFICATE

I hereby certify that this land division map was approved by the Mono County Planning Commission on the 12 day of November, 1968.

James E. Bell

Planning Commission Chairman

No. 1780

COUNTY RECORDER'S CERTIFICATE

Filed for record this 13th day of November, 1968, at 11:45 A.M. in Book 6 of Maps at Page 10 at the request of Gordon C. Holmes

Ann M. Webb

County Recorder

BASIS OF BEARINGS

The bearing of S73°30'24"E of the north line of lots 8, 10, 11, 12 and 14 of Sierra Park Subdivision as shown on the map thereof recorded in Bk. 5 Pg. 33-35 of Maps was used as the basis of bearings shown on this map.

MONUMENT NOTE

- • Indicates a found monument as noted.
- ∘ Indicates a 3/4" I.P. & Tag set.

RECORD OF SURVEY

IN THE SOUTHEAST QUARTER OF THE NORTHWEST QUARTER OF SECTION 35, T. 3 S., R. 27 E., M.D.M., COUNTY OF MONO, STATE OF CALIFORNIA.

GORDON C. HOLMES R.C.E. 10467
BISHOP, CALIFORNIA

SCALE 1" = 60'

SEPTEMBER, 1968

SHEET 1 OF 1 SHEET

9-B.L.