SCALE 1" = 20'

ACREAGE: 0.728 ACRES

NO. LOTS: 32

KRYSTAL VILLA

UNIT Nº 1

SHEET 4 OF 4 SHEETS

IN THE UNINCORPORATED TERRITORY OF MONO COUNTY, CALIFORNIA

RONALD G. WELLS L.S.3091
SEPTEMBER, 1968
FOR CONDOMINIUM PURPOSES

NOTE:
REFER TO SHEET 1 & 2 NOTES!

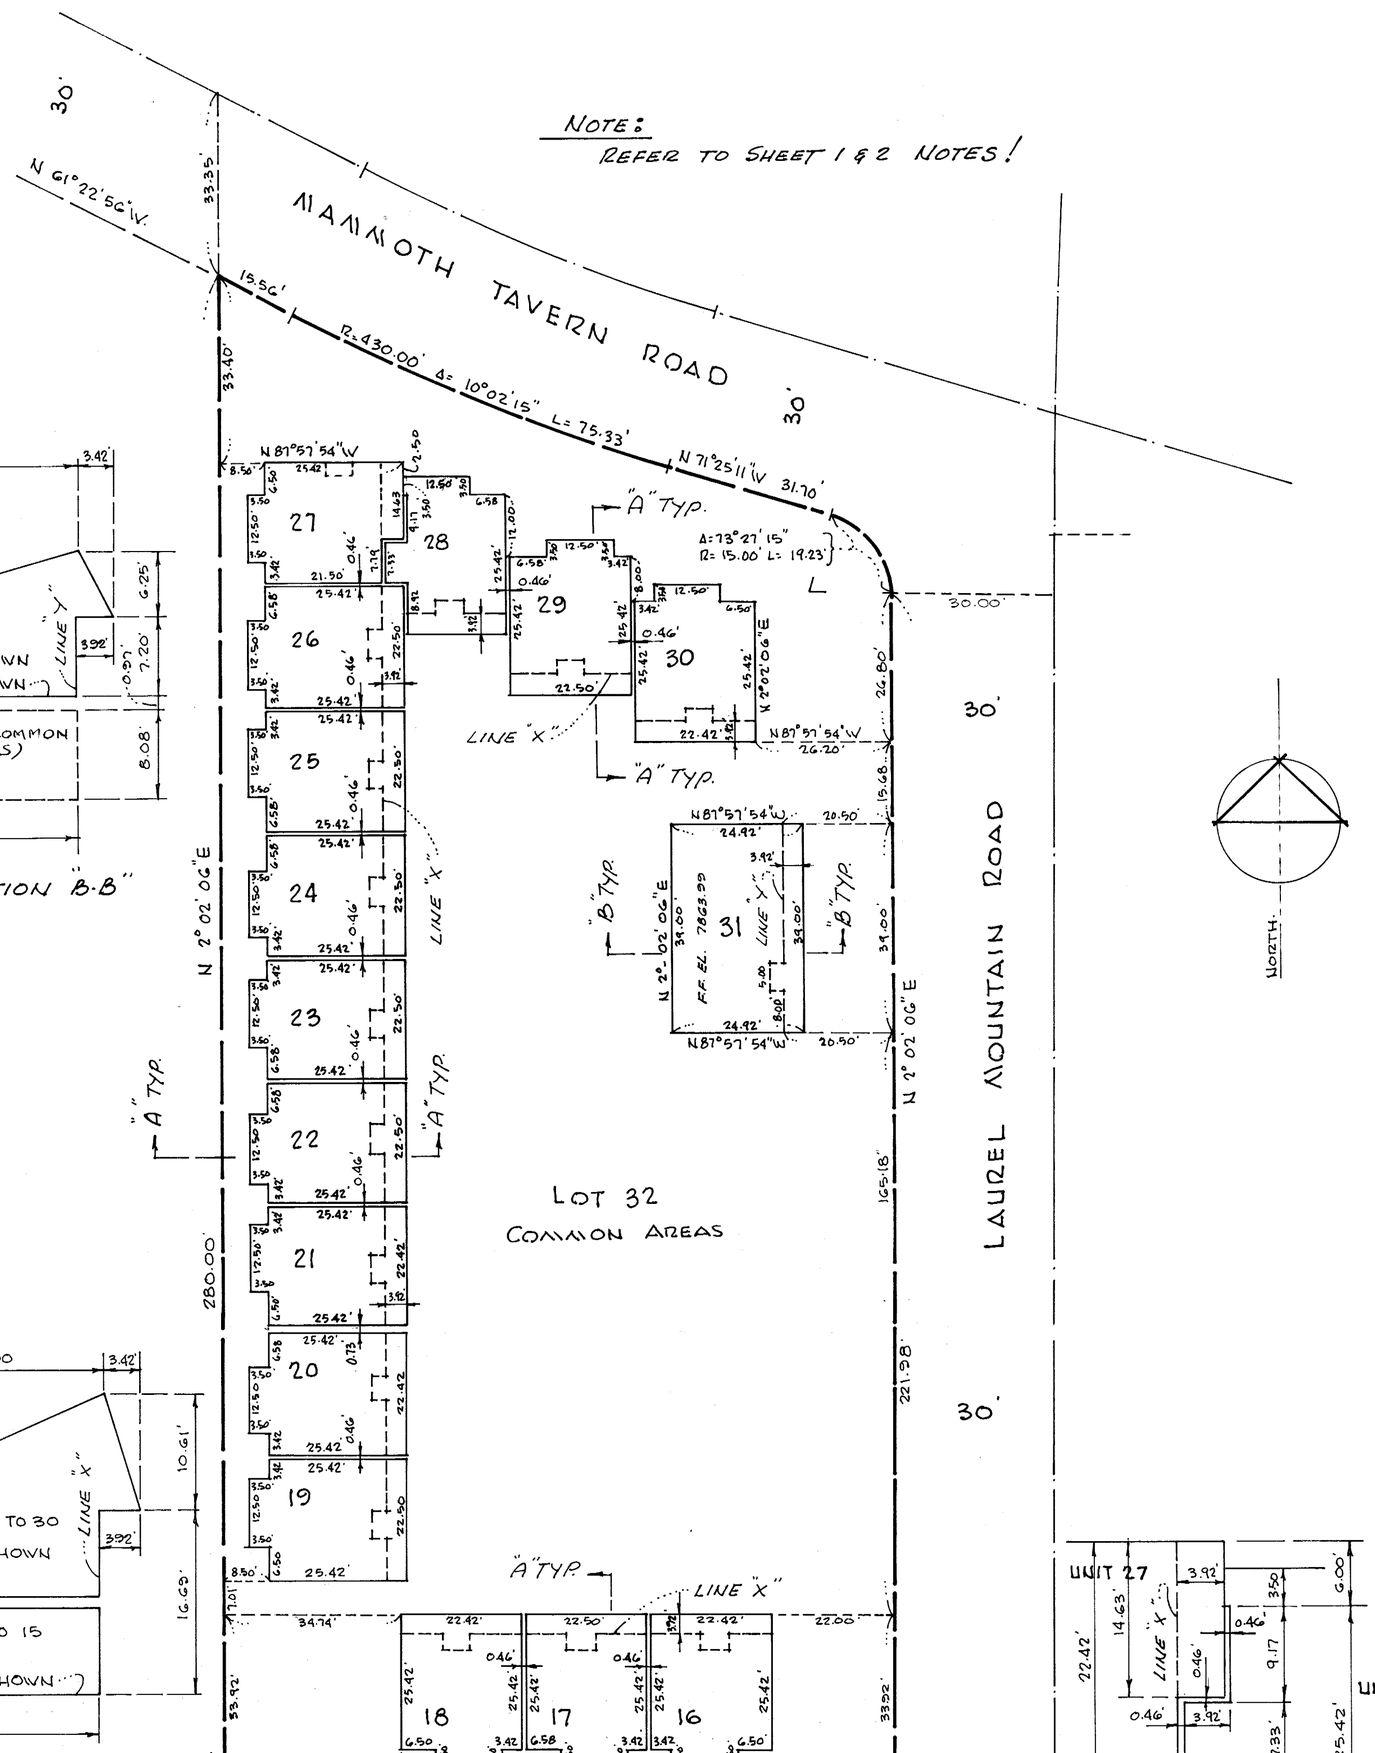

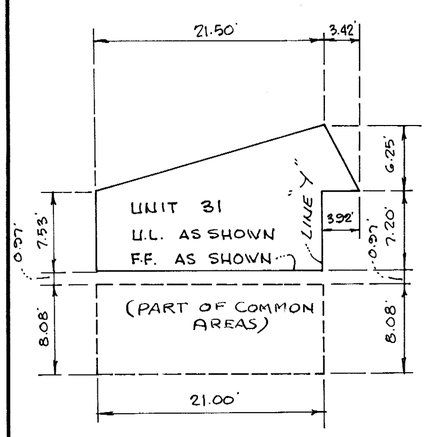

TYPICAL SECTION "B-B"

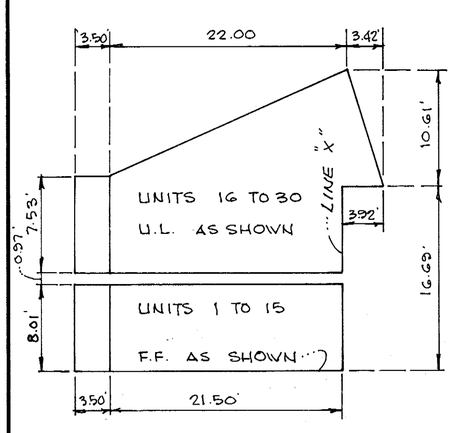

TYPICAL SECTION "A-A"

"LOWER PORTION IS A TYPICAL SECTION OF EACH OF UNITS 1 THROUGH 15, INCLUSIVE".
"UPPER PORTION IS A TYPICAL SECTIOF OF EACH OF UNITS 16 THROUGH 30, INCLUSIVE."

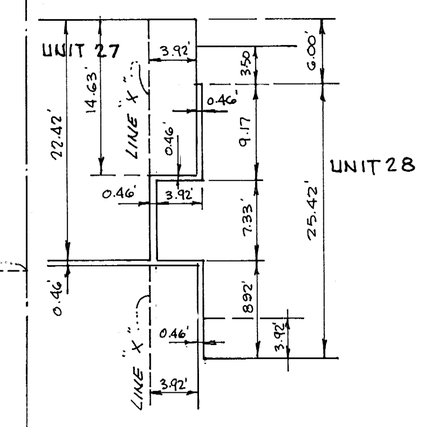

DETAIL COMMON WALL
UNITS 27 & 28